

original

THE EAST LINDSEY (OFF-STREET PARKING PLACES) (CIVIL ENFORCEMENT)
(CONSOLIDATION ORDER) 2014 (AMENDMENT NO.3) ORDER 2024

Operative Date: 2nd September.....2024

**THE EAST LINDSEY (OFF-STREET PARKING PLACES) (CIVIL ENFORCEMENT)
(CONSOLIDATION ORDER) 2014 (AMENDMENT NO.3) ORDER 2024**

East Lindsey District Council ("the Council") in exercise of its powers under Section 32 and 35 of the Road Traffic Regulation Act 1984 ("the Act") and Part IV of Schedule 9 to the Act, and of all other enabling powers, with the consent of the Lincolnshire County Council in accordance with Section 39(3) of the Act, and after consultation with the Chief Officer of Police in accordance with part III of Schedule 9 to the Act, hereby makes the following Order:

1. This Order shall come into operation on 2nd September 2024 and may be cited as The East Lindsey (Off-Street Parking Places) (Civil Enforcement) (Consolidation Order) 2014 (Amendment No.34) Order 2024 ("The Order").
2. The Order creates new Parking Places and is supplemental to and amends the East Lindsey (Off-Street Parking Places) (Civil Enforcement) (Consolidation Order) 2014 (the "Existing Order"), the East Lindsey District Council (Off-Street Parking Places) (Civil Enforcement) (Consolidation) (Amendment No.1) Order 2015, the East Lindsey District Council (Off-Street Parking Places) (Civil Enforcement) (Consolidation) (Amendment No.2) Order 2016 and the variation of charges at off-street parking places notice made by the Council on 10 May 2017 under Section 35(c) of the Act (the Variation of Charges Notice).
3. Save as amended by this Order, the Existing Order, the East Lindsey District Council (Off-Street Parking Places) (Civil Enforcement) (Consolidation) (Amendment No.1) Order 2015, East Lindsey District Council (Off-Street Parking Places) (Civil Enforcement) (Consolidation) (Amendment No.2) Order 2016 and the Variation of Charges Notice, remains in full force and effect.
4. Designation of Parking Places
 - (a) The Parking Places described in paragraphs 4(b), 4(c) and 4(d) and Schedule 2 of this Order shall be added to the Existing Order.
 - (b) The land at Aswell Hole, off Aswell Street, Louth identified edged red on Plan 1 in Schedule 1 of this Order shall be used for the purpose of a Parking Place in accordance with the Existing Order and Schedule 2 of this Order.
 - (c) The land at Lorry Park, Bolingbroke Road, Louth (known as Tattershall Way) identified edged red on Plan 2 in Schedule 1 of the Order shall be used for the purpose of a Parking Place in accordance with the Existing Order and Schedule 2 of this Order.
 - (d) The land at Station Road, Mablethorpe identified edged red on Plan 3 in Schedule 1 shall be used for the purpose of a Parking Place in accordance with the Existing Order and Schedule 2 of this Order.
5. The Existing Order shall be amended as follows:
 - (a) the following definitions shall be inserted at PART 1 Article 3. "Interpretation" of the Existing Order:
 - I. after the definition of "Disabled Persons' Badge" insert the following definitions:

"Electric Charging Vehicle" means a vehicle that is capable of being propelled by electrical power derived from a storage battery;

"Electric Vehicle Charging Bay" means a parking bay which has been marked and signed for the exclusive use of an Electric Vehicle whilst that vehicle is being charged by means of an Electric Vehicle Charging Point; and

"Electronic Vehicle Charging Point" means a purpose-built unit designed specifically for charging vehicles.

- II. after the definition of "Horncastle etc Parking Places" insert the following definition:

"Hybrid Vehicle" means any vehicle that has a petrol or diesel engine and an electric motor.

- (b) the following definitions shall be amended at PART 1 Article 3. "Interpretation" of the Existing Order:

- I. the following definition of "Parking Bay" shall be amended to read as follows:

*"Parking Bay" means an area of a Parking Place **including an Electric Vehicle Charging Bay**, which is provided for the leaving of a Vehicle and indicated by markings on the surface of the Parking Place or signed or otherwise indicated by signs in the Parking Place.*

- II. the following definition of "Vehicle" shall be amended to read as follows:

*"Vehicle" means any Motor Car, Motor Cycle, **Electric Charging Vehicle or Hybrid Vehicle** or other mechanically propelled automobile.*

- III. "Scarborough Avenue" and "Burgh le Marsh Market Place Parking Place" shall be removed entirely from the definition of "Skegness etc Parking Places"

- IV. "The Sandilands", "Park Square" and "High Street" shall be removed entirely from the definition of "Mablethorpe etc Parking Places"

- (c) PART III Article 22. "Payment" of the Existing Order shall be amended to read as follows:

*"The driver or person in charge of a Vehicle using a Parking Place **or Electric Vehicle Charging Bay** shall upon parking the Vehicle in the Parking Place **or Electric Vehicle Charging Bay** pay the appropriate Daily Charge (if any) in accordance with the scale of current charges as specified in the Schedule and by notice at each Parking Place **or Electric Vehicle Charging Bay** respectively.*

- (d) PART III Article 24. "Purchase of Pay and Display Ticket" of the Existing Order shall be amended to read as follows:

*"The driver or person in charge of a Vehicle using a Parking Place or any Parking Bay within a Parking Place, shall immediately upon parking the Vehicle in a Parking Bay, purchase a Pay and Display Ticket at the level or charge and for the period required in accordance with the scale of charges specified in the Schedule and by notice at each Parking Place respectively **shall input its full vehicle registration mark as a condition of purchase of a Pay and Display Ticket** and shall remove the Vehicle from the Parking Place before the Expiry Time.*

- (e) The scale of parking charges and days/hours of operation for the Parking Places at Mablethorpe, Queens Park South are varied as detailed in **bold type** in Schedule 3 to this Order.

- (f) The days/hours of operation for the Parking Places at Spilsby, Market Place and Buttercross are varied as detailed in **bold type** in Schedule 4 to this Order.
- (g) The days/hours of operation for the Parking Places at Horncastle, Market Place are varied as detailed in **bold type** in Schedule 5 to this Order.
- (h) The scale of parking charges and the days/hours of operation for the Parking Places at Skegness, Arcadia are varied as detailed in **bold type** in Schedule 6 to this Order.
- (i) The scale of parking charges and the days/hours of operation for the Parking Place at Marine Avenue, Sutton-on-Sea is varied to remove Motorhomes from the Class of Vehicles permitted to use the Parking Place as the at as detailed in Schedule 7 to this Order.
- (j) The current enforcement area in the Existing Order for Horncastle Market Place Car Park, Horncastle shall be amended to cover the area as shown in red on the attached plan 4 in Schedule 1 to this Order.
- (k) The current enforcement area in the Existing Order for North Shore Car Park, Skegness shall be amended to cover the area as shown in red on the attached plan 5 in Schedule 1 to this Order.
- (l) The current enforcement area in the Existing Order for Sea Road Car Park, Chapel St Leonards shall be amended to cover the area as shown in red on the attached plan 6 in Schedule 1 to this Order.
- (m) The current enforcement area in the Existing Order for Festival Car Park, Skegness shall be amended to cover the area as shown in red on the attached plan 7 in Schedule 1 to this Order.
- (n) The current enforcement area in the Existing Order for Princess Parade Car Park, Skegness shall be amended to cover the area as shown in red on the attached plan 8 in Schedule 1 to this Order.
- (o) The current enforcement area in the Existing Order for North End Car Park, Skegness shall be amended to cover the area as shown in red on the attached plan 9 in Schedule 1 to this Order.
- (p) Removal of Parking Places

The Parking Places in the locations described in the sub-paragraphs below shall cease to be designated as and to operate as Parking Places under the provisions of the Existing Order (as amended)


- i) Scarborough Avenue Park as identified on Plan 10 in Schedule 8
- ii) Burgh le Marsh Market Place as identified on Plan 11 in Schedule 8
- iii) The Sandilands as identified on Plan 12 in Schedule 8
- v) Park Square as identified on Plan 13 in Schedule 8
- iv) High Street as identified on Plan 14 in Schedule 8
- vi) All Parking Places at Alford as identified on Plans 15, 16, 17, 18 in Schedule 8

SCHEDULE 1

Plans of Parking Places referred to in this Order

PLAN 1

Parking Place at Aswell Hole, off Aswell Street, Louth

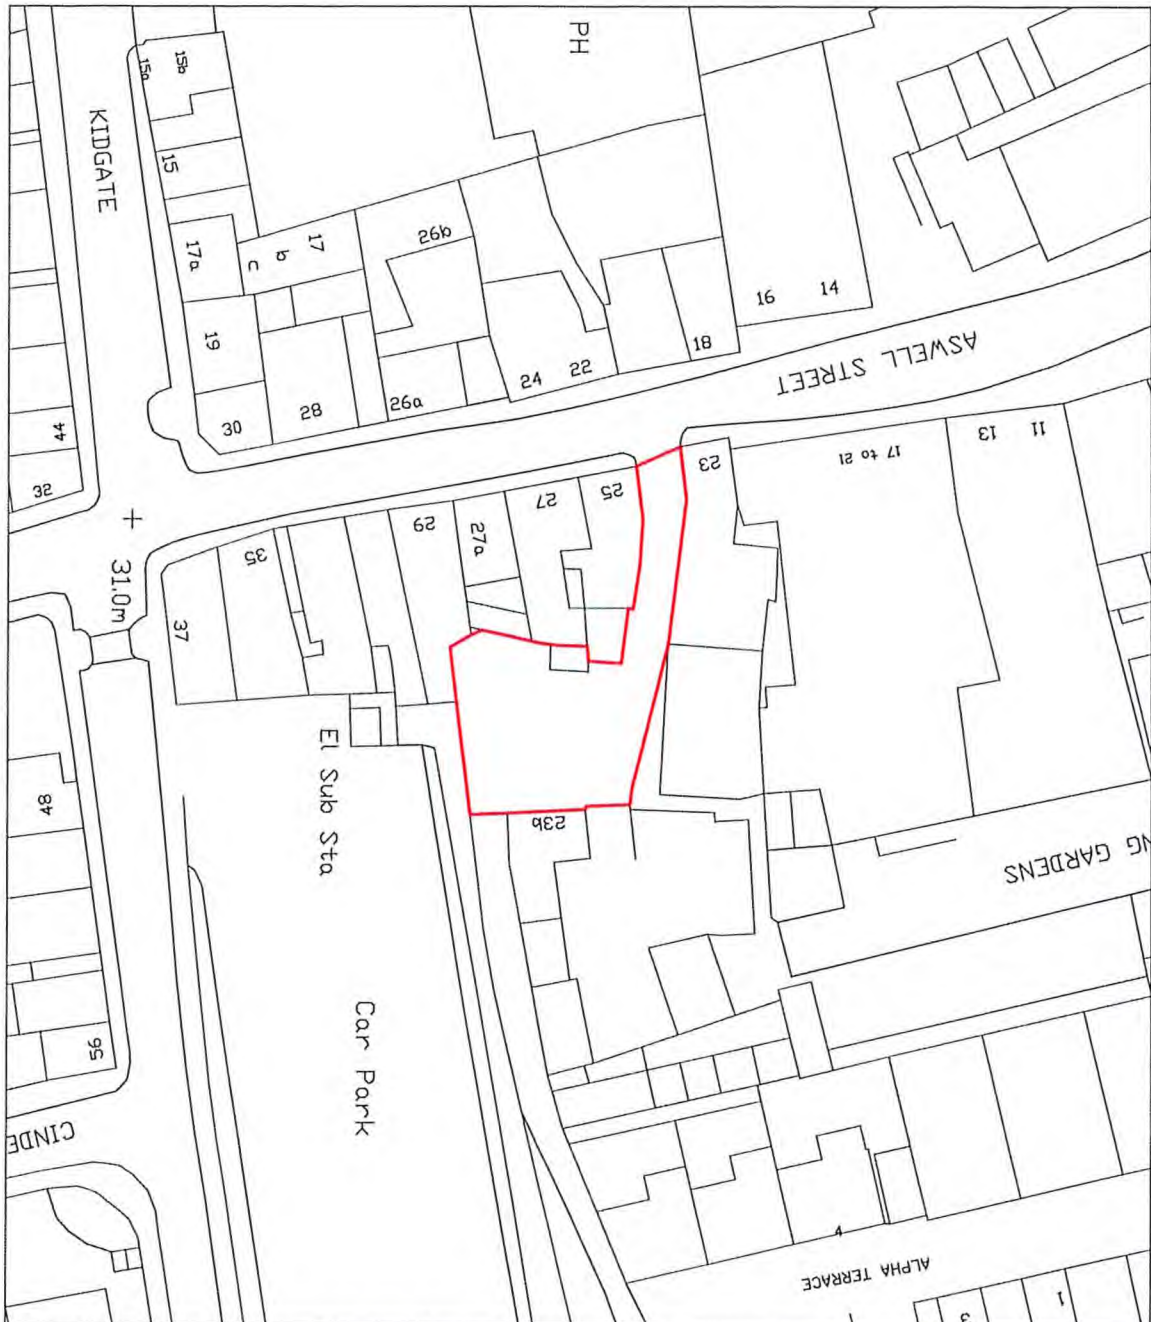

NOTES

1. All dimensions are to be taken from the centre of the road unless otherwise stated.
Revisions



East Lindsey
DISTRICT COUNCIL

TOWN HALL, MARKET PLACE, LOUTH, LINCOLNSHIRE, LN11 3BP

TEL: 01507 691111, FAX: 01507 652055

Property and Technical Services

Project Title:

Aswell Hole, off Aswell Street,
Louth

Drawing Title:

Layout Plan

Drawn by:

M.B

Checked by:

C.R

Scale:

1:500 @ A4

Dwg No:

105/2179/01


Date:

Feb 2022

Rev:


PLAN 2

Parking Place at Lorry Park, Bolingbroke Road, Louth (known as Tattershall Way)

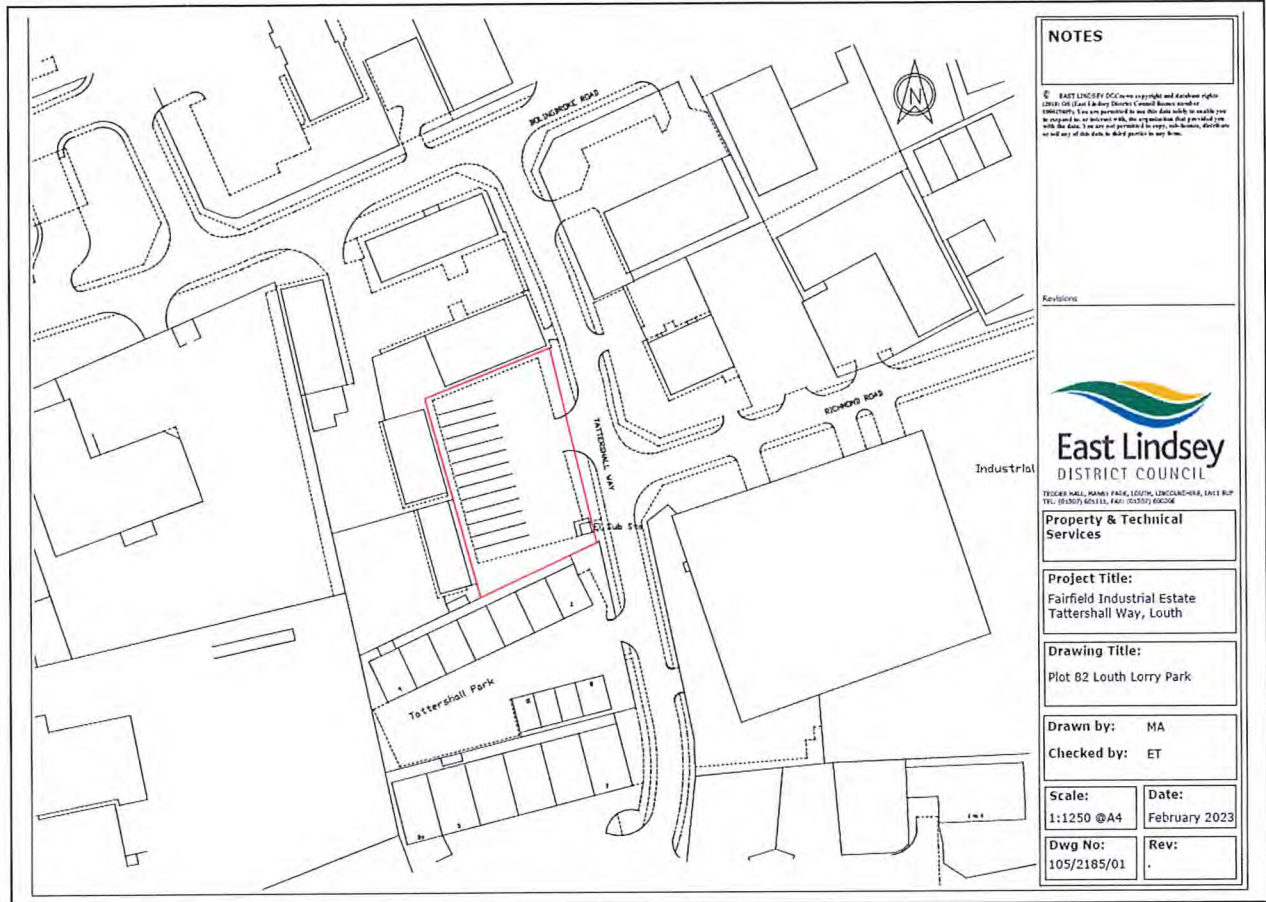


Plan 3

Parking Place at Station Road, Mablethorpe

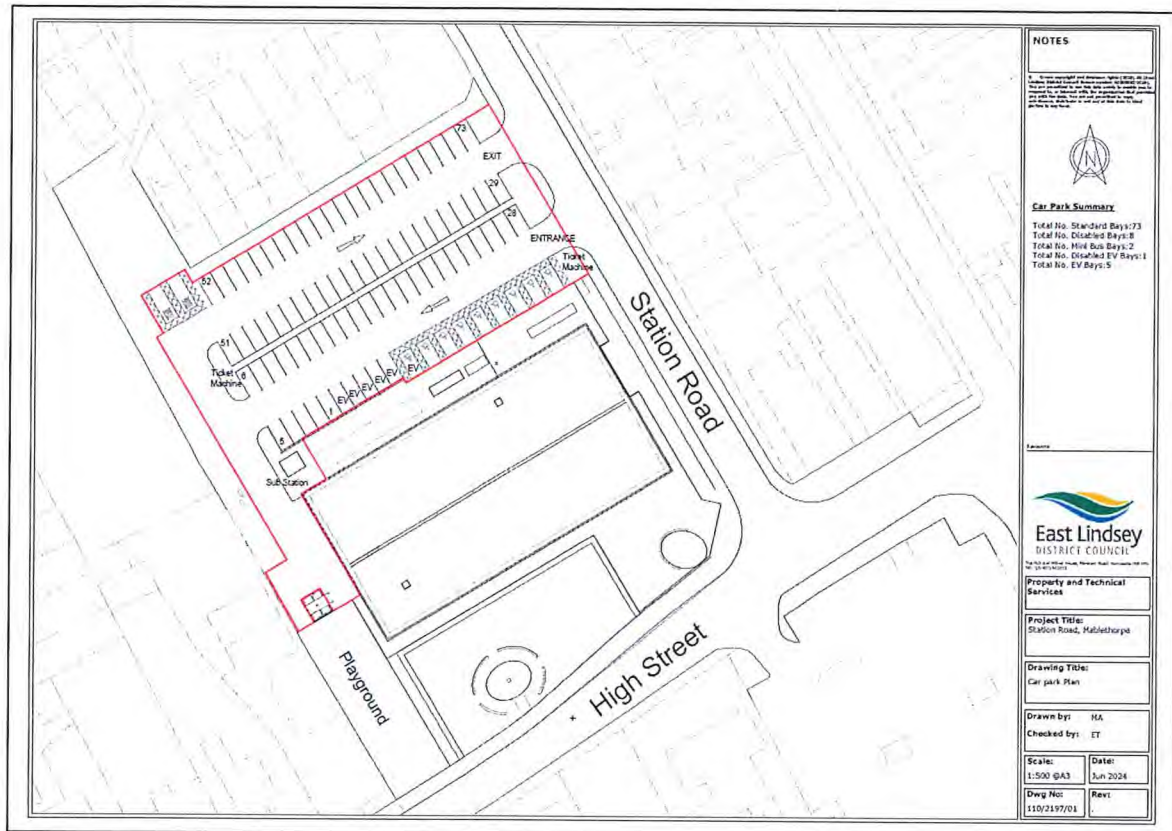

Plan 4 Parking Place at Station Road, Mablethorpe

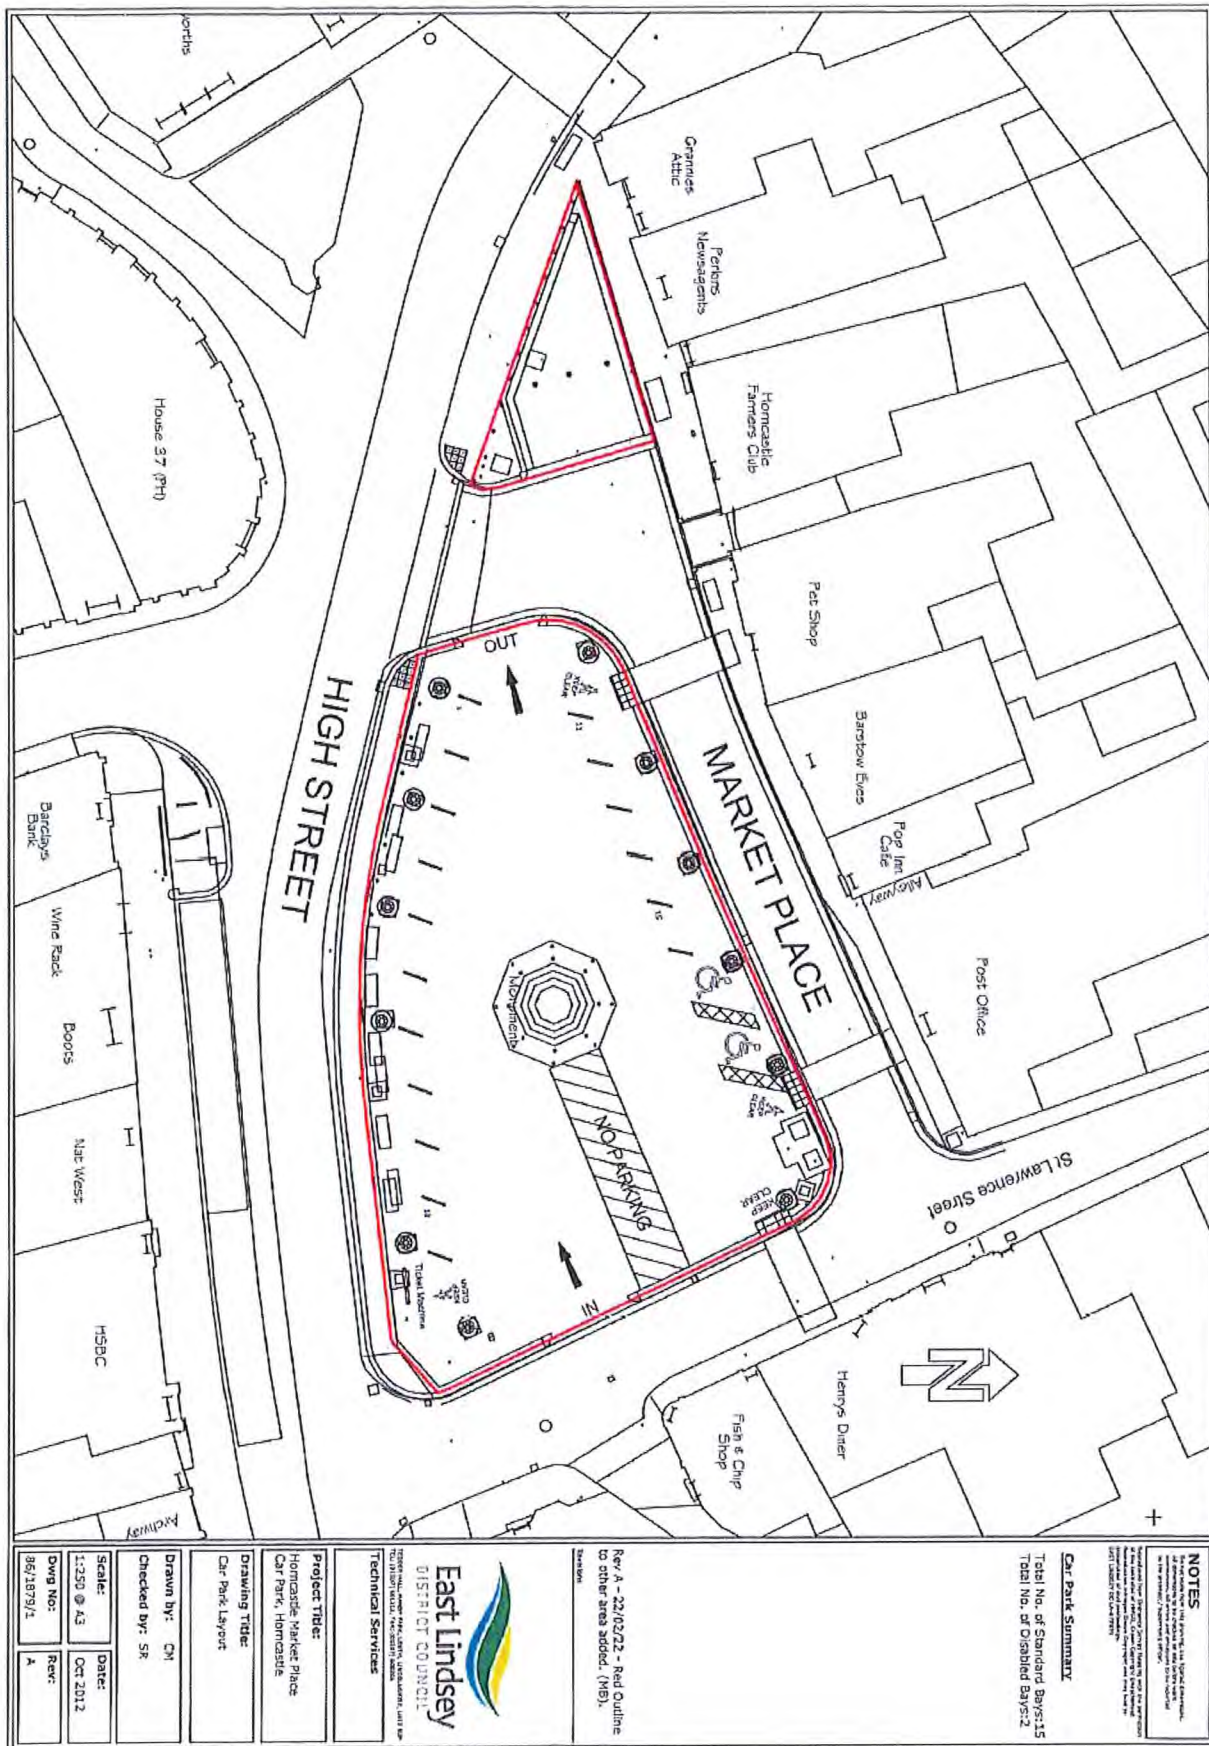

NOTES

1. The proposed parking layout is based on the current site plan and is subject to the approval of the Local Planning Authority. The layout is subject to change without notice.

Car Park Summary

Total No. of Standard Bays: 15
Total No. of Disabled Bays: 2

Rev A - 22/02/22 - Red Outline to other area added. (M.B.)



East Lindsey
DISTRICT COUNCIL

Technical Services

Project Title:

Homestead Market Place
Car Park, Homestead

Drawing Title:


Car Park Layout

Drawn by: CH
Checked by: SR

Scale: 1:250 @ A3
Date: OCT 2012

DWG No: 96/1879/1
Rev: A

PLAN 5
Parking Place at North Shore Car Park, Skegness, Skegness

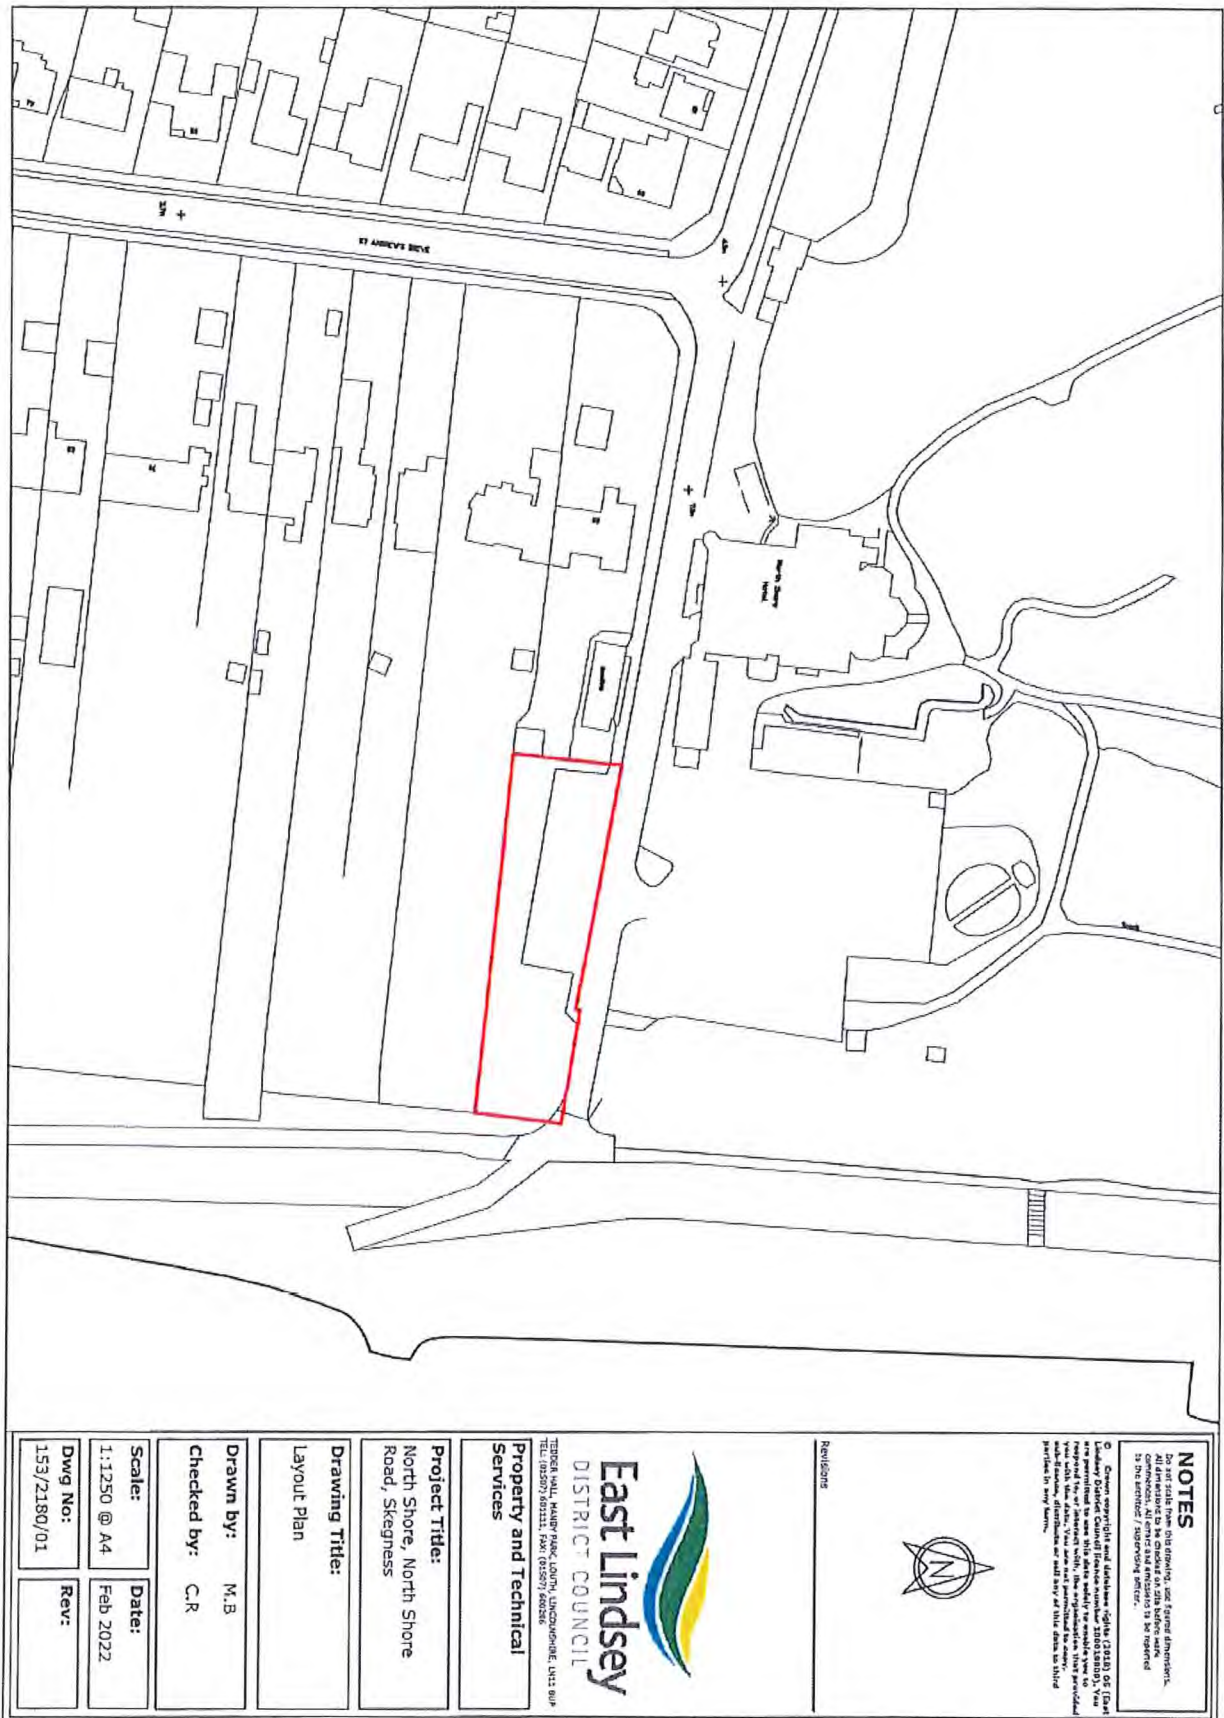

NOTES

1. This drawing is for the use of the client only. It is not to be used for any other purpose without the written consent of the client. All dimensions are in millimetres unless otherwise stated. The client is responsible for ensuring that the drawing is used for the intended purpose and that it is not used for any other purpose without the written consent of the client.



Revisions



East Lindsey
 DISTRICT COUNCIL

TERRACE HALL, HUNTER PARK, LOUTH, LINCOLNSHIRE, LN11 8UP
 TEL: (02027) 853333, FAX: (02027) 853336

Property and Technical Services

Project Title:
 North Shore, North Shore Road, Skegness


Drawing Title:
 Layout Plan

Drawn by: M.B.
Checked by: C.R.

Scale: 1:1250 @ A4
Date: Feb 2022

Dwg No: 153/2180/01
Rev:

Parking Place at Sea Road Car Park, Chapel St Leonards

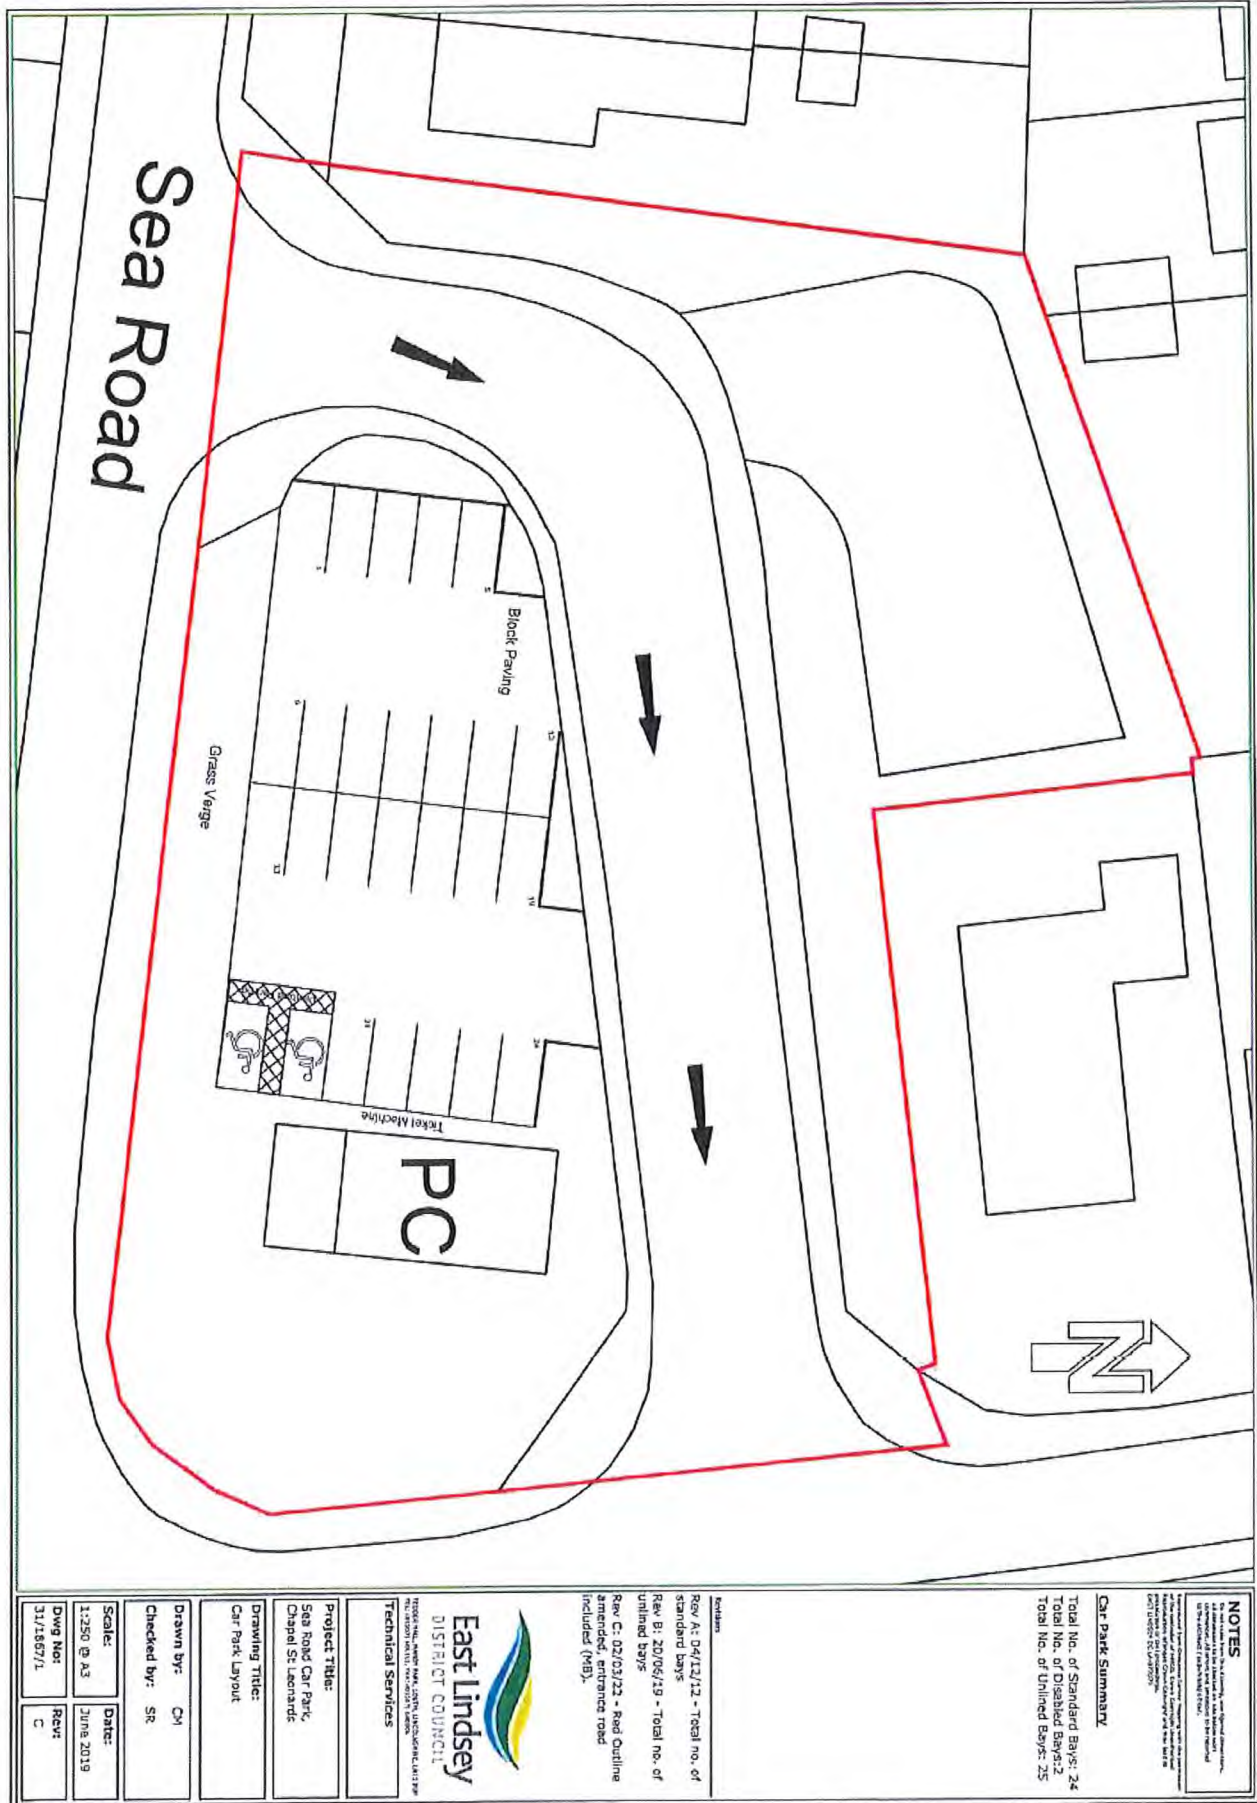

NOTES

1. The car park is to be used for the storage of motor vehicles only. It is not to be used for any other purpose. The car park is to be used for the storage of motor vehicles only. It is not to be used for any other purpose.

Car Park Summary

Total No. of Standard Bays: 24
Total No. of Disabled Bays: 2
Total No. of Unlined Bays: 25

Revisions

Rev A: 04/12/12 - Total no. of standard bays
Rev B: 20/06/19 - Total no. of unlined bays
Rev C: 02/03/21 - Red Outline amended, entrance road included (YMB).



East Lindsey
DISTRICT COUNCIL

Technical Services

Project Title:

Sea Road Car Park,
Chapel St Leonards

Drawing Title:
Car Park Layout

Drawn by: CH

Checked by: SR


Scale: 1:250 @ A3

Date: June 2019

Dwg No: 31/1667/L

Rev C

PLAN 7 Parking Place at Festival Car Park, Skegness

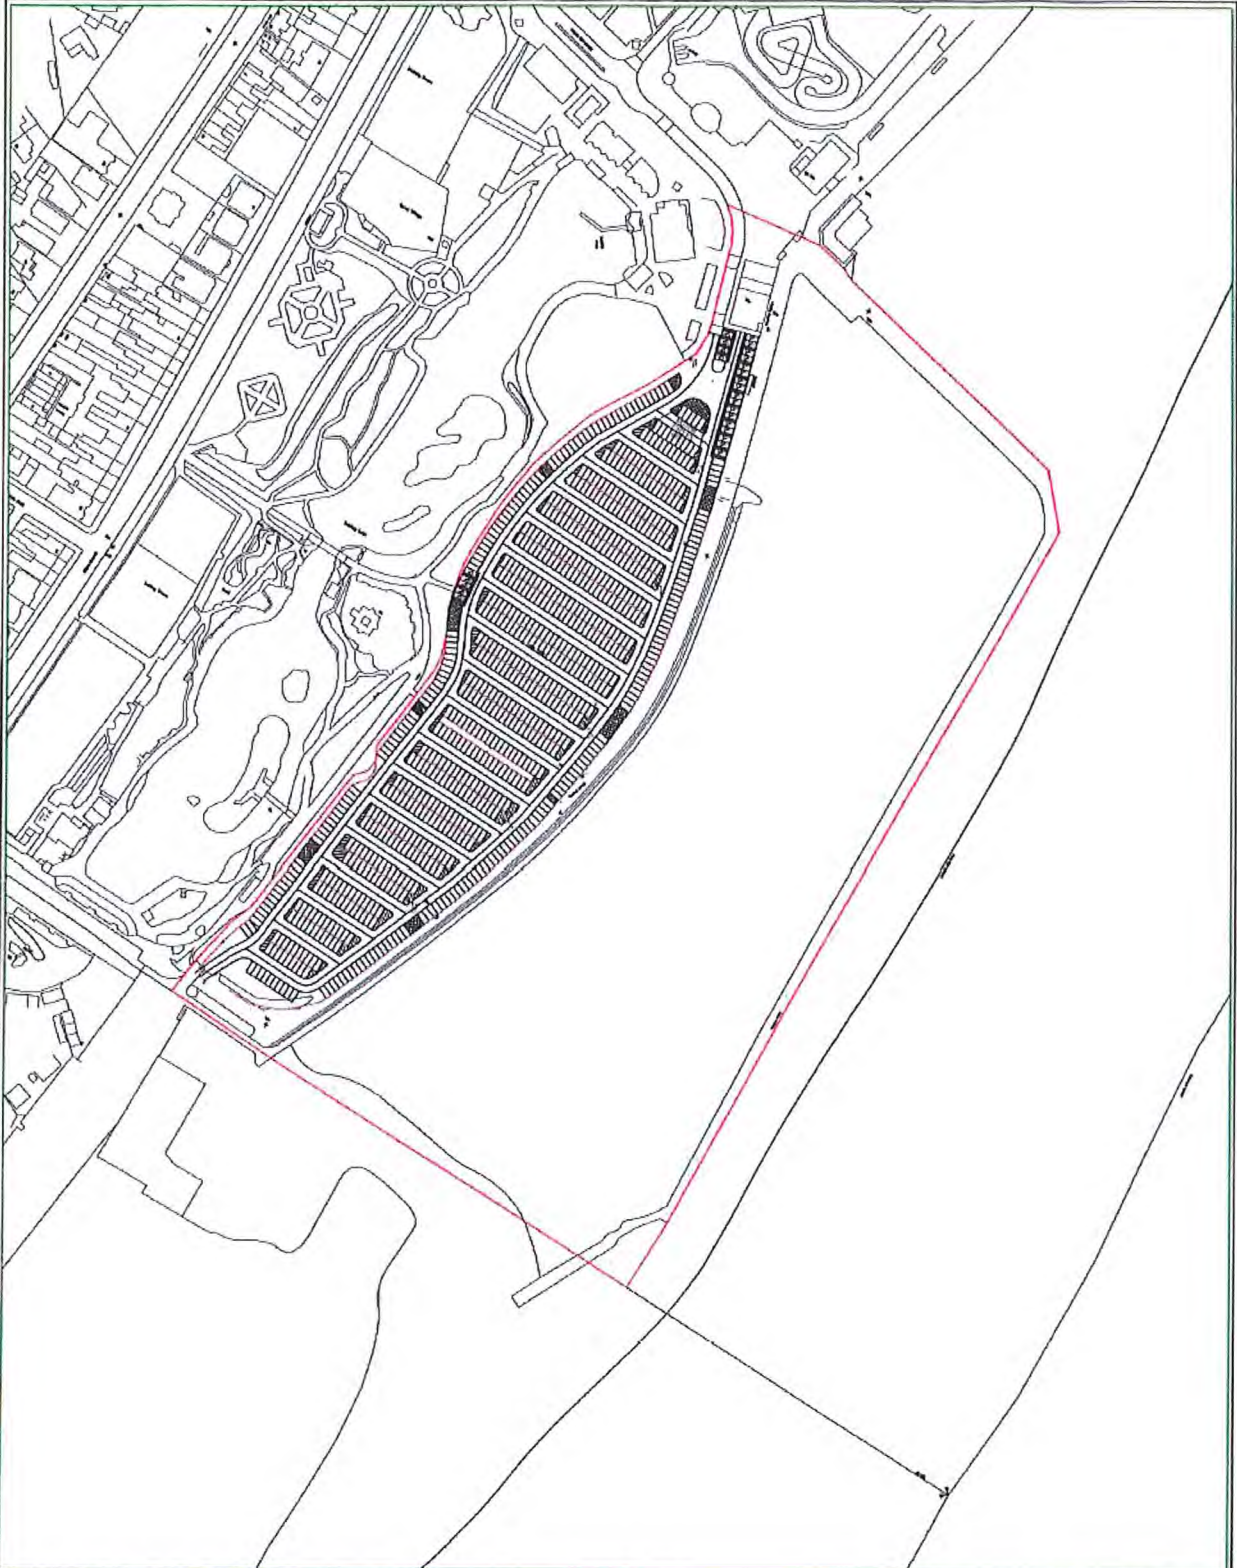

NOTES

1. The site is located within the Festival Car Park, Skegness, and is subject to the same conditions of use as the rest of the site. The site is not to be used for any other purpose without the written consent of the Council.

Car Park Summary

Total No. Standard Bays: 854
Total No. of Disabled Bays: 26
Total No. of Motorcycle Bays: 14

Rev C: 21/02/23 - Red Outline amended and Map updated (MS)
Rev B: 28/12/22 - additional standard bay on the drawing

Provisions



East Lindsey
DISTRICT COUNCIL

Technical Services

Project Title:

Festival Car Park,
Skegness

Drawing Title:

Car Park layout

Drawn by:

CM

Checked by:

SR

Scale:

1:2000 @ A3

Date:

Oct 2012


Dwg No:

153/1906/1

Rev:

C

PLAN 9 **Parking Place in North End Car Park, Skegness**

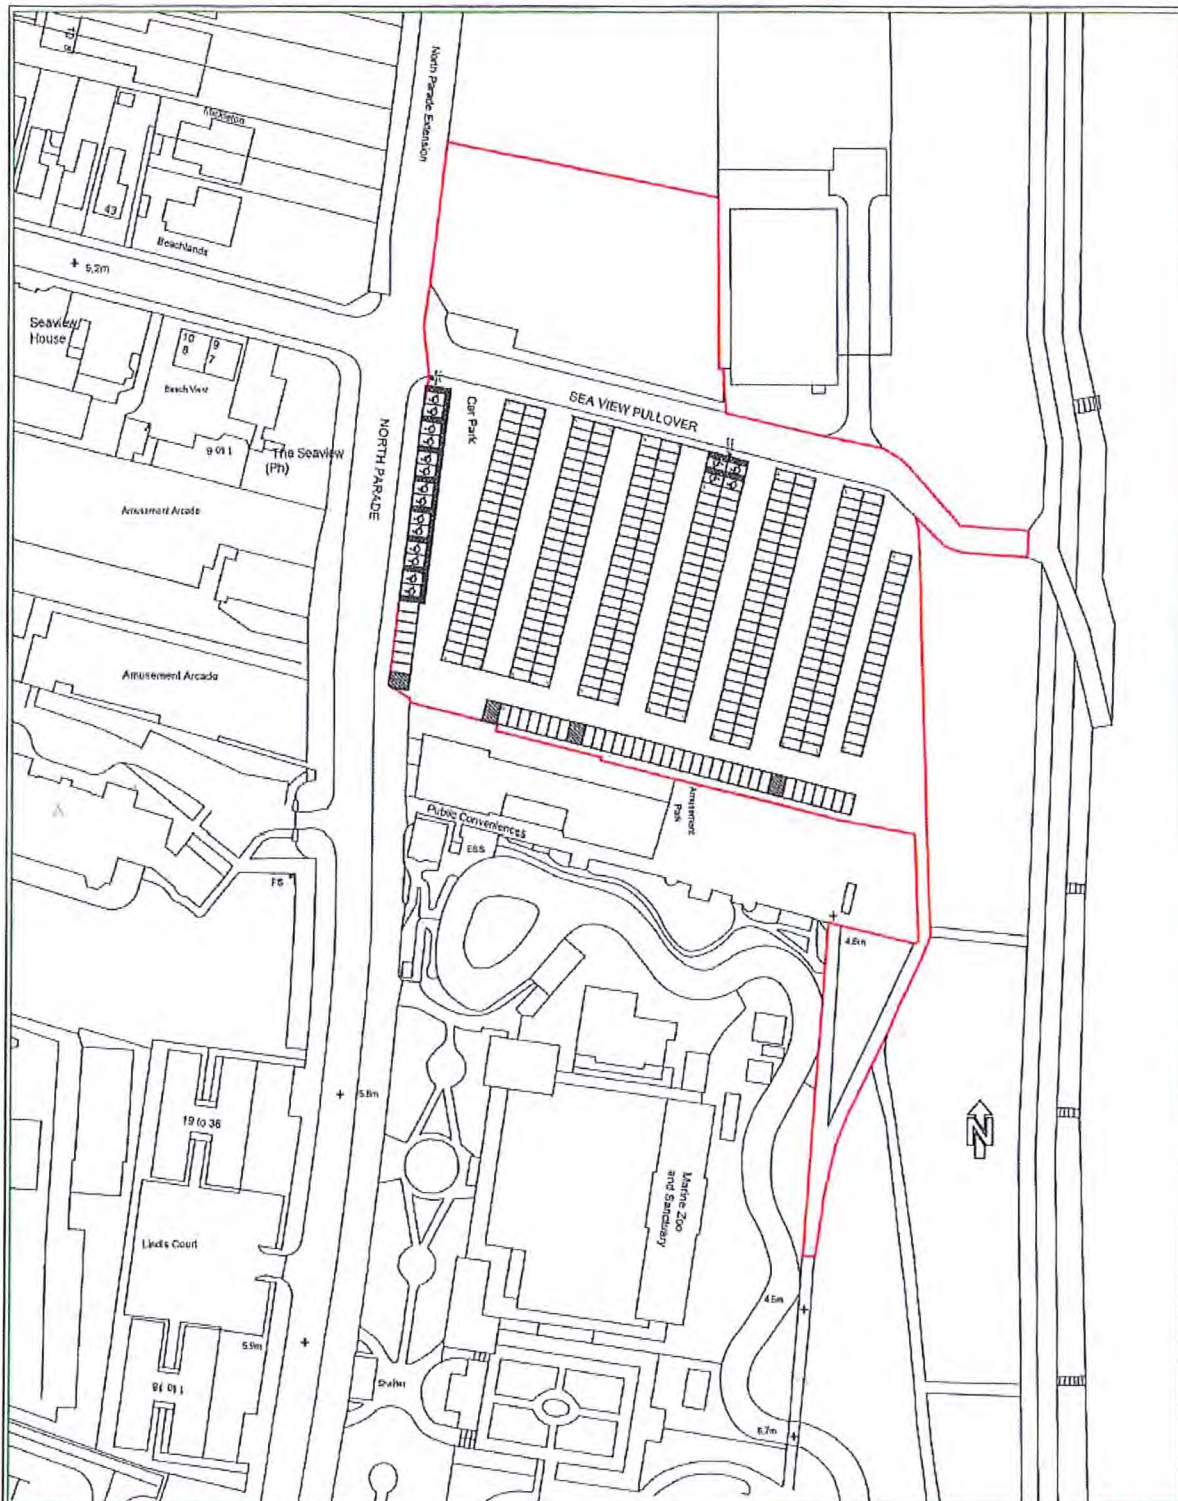

NOTES

1. The car park is to be constructed in accordance with the following specifications:
Car Park Summary

Total No. Standard Bays: 268
 Total No. of Disabled Bays: 18
 Total No. Unfilled Bays: 170

Rev B: 16/02/22 - Red outline amended (18).
 Rev A: 04/12/12 - Total no. of disabled bays / indicated ticket machine/project cde.



East Lindsey
 DISTRICT COUNCIL

Technical Services

Project Title:
 North End Car Park, Skegness

Drawing Title:
 Car Park Layout

Drawn by: CM
Checked by: SR

Scale:
 1:1000 @ A3
Date:
 Oct 2012

Dwg No: 153/1505/1
Rev: B

SCHEDULE 2

OFF STREET PARKING PLACES (CIVIL ENFORCEMENT) ORDER - SCHEDULE EAST LINDSEY DISTRICT COUNCIL LOUTH CAR PARKS PAY AND DISPLAY

	Class of Vehicles	Position in which vehicle may wait	Days and hours of operation	Scale of parking charges and days/hours of operation (Inc vat)	Period of waiting using an authorised permit/badge ticket	Type of permits/badge s authorised to park
(1)	(2)	(3)	(4)	(5)	(6)	(7)
Broadbank Louth Pay & Display Medium Stay	(a) Motor car as defined in section 136 of the Act of 1984, and camper vans/motor homes or vehicles having an unladen weight in excess of 30 cwt including public service vehicle parked with the approval of an authorised officer of the Council. (b) Motorcycles (c) Invalid carriages or Motor vehicles as defined in (a) above displaying a valid Blue Badge (d) No commercial vehicles or trailers unless by previous agreement	In bays indicated by white/yellow lines and when not marked in a manner to facilitate optimum usage and so not to cause an obstruction.	All Days and all hours.	Mon-Sun & Bank Holidays Inclusive 08:00 to 18:00 1 Hours £1.00 2 Hours £1.50 4 Hours £2.00 Maximum stay 4 Hours No charges for motorcycles not occupying parking bays designated for other classes of Vehicle. The following permits are available to purchase: 3 months - £72 6 months - £136 9 months - £197 12 months - £250	Periods defined by the valid permit/scratch card or tickets terms and conditions. Parking bays reserved and used by disabled persons vehicles general charges (5) still apply.	Valid Council Permit Scratch Cards Parking spaces marked for the use of disabled persons only. Vehicles must display a valid Disabled Persons Badge.

Bridge Street Louth Pay & Display Long Stay	(a) Motor car as defined in section 136 of the Act of 1984, and camper vans/motor homes or vehicles having an unladen weight in excess of 30 cwt including public service vehicle parked with the approval of an authorised officer of the Council. (b) Motorcycles (c) Invalid carriages or Motor vehicles as defined in (a) above displaying a valid Blue Badge (d) No commercial vehicles or trailers unless by previous agreement	In bays indicated by white/yellow lines and when not marked in a manner to facilitate optimum usage and so not to cause an obstruction.	All Days and all hours.	Mon-Sun & Bank Holidays Inclusive 08:00 to 18:00 2 Hours Free (with ticket) All Day £2.00 No charges for motorcycles not occupying parking bays designated for other classes of Vehicle. The following permits are available to purchase: 3 months - £72 6 months - £136 9 months - £197 12 months - £250	Periods defined by the valid permit/scratch card or tickets terms and conditions. Parking bays reserved and used by disabled persons vehicles general charges (5) still apply.	Valid Council Permit Scratch Cards Parking spaces marked for the use of disabled persons only. Vehicles must display a valid Disabled Persons Badge.
Kiln Lane Louth Pay & Display Electric Vehicle Charging Long Stay	(a) Motor car as defined in section 136 of the Act of 1984, and camper vans/motor homes or vehicles having an unladen weight in excess of 30 cwt including public service vehicle parked with the approval of an authorised officer of the Council. (b) Motorcycles	In bays indicated by white/yellow lines and when not marked in a manner to facilitate optimum usage and so not to cause an obstruction.	All Days and all hours.	Mon-Sun & Bank Holidays Inclusive 08:00 to 18:00 1 Hours £1.00 2 Hours £1.50 4 Hours £2.00 All Day £3.00 No charges for motorcycles not occupying parking bays designated for other classes of Vehicle. The scale of charges applies below and are only valid on Kiln Lane Car Park.	Periods defined by the valid permit/scratch card or tickets terms and conditions. Parking bays reserved and used by disabled persons vehicles general charges (5) still apply.	Valid Council Permit Scratch Cards Parking spaces marked for the use of disabled persons only. Vehicles must display a valid Disabled Persons Badge.

	(c) Invalid carriages or Motor vehicles as defined in (a) above displaying a valid Blue Badge (d) No commercial vehicles or trailers unless by previous agreement		Weekly £9.00 The following permits are available to purchase: 3 months - £72 6 months - £136 9 months - £197 12 months - £250		Periods defined by the valid permit/scratch card or tickets terms and conditions.	
Co-op Louth Pay & Display Medium Stay	(a) Motor car as defined in section 136 of the Act of 1984, and camper vans/motor homes or vehicles having an unladen weight in excess of 30 cwt including public service vehicle parked with the approval of an authorised officer of the Council. (b) Motorcycles (c) Invalid carriages or Motor vehicles as defined in (a) above displaying a valid Blue Badge (d) No commercial vehicles or trailers unless by previous agreement	In bays indicated by white/yellow lines and when not marked in a manner to facilitate optimum usage and so not to cause an obstruction.	All Days and all hours.	Mon-Sat & Bank Holidays Inclusive 08:00 to 18:00 0.5 Hour £0.50 1 Hour £0.80 2 Hours £1.20 3 Hours £2.00 4 Hours £3.00 Maximum stay 4 Hours No charges for motorcycles not occupying parking bays designated for other classes of Vehicle. The following permits are available to purchase: 3 months - £72 6 months - £136 9 months - £197 12 months - £250	Periods defined by the valid permit/scratch card or tickets terms and conditions. Parking bays reserved and used by disabled persons vehicles general charges (5) still apply.	Valid Council Permit Scratch Cards Parking spaces marked for the use of disabled persons only. Vehicles must display a valid Disabled Persons Badge.
Northgate East Louth	(a) Motor car as defined in section 136 of the Act of 1984, and camper vans/motor homes or vehicles having an	In bays indicated by white/yellow lines and when not marked in a manner to facilitate optimum	All Days and all hours	Mon-Sun & Bank Holidays Inclusive 08:00 to 18:00 1 Hour £1.00 2 Hours £1.50	Periods defined by the valid permit/scratch card or tickets terms and conditions.	Valid Council Permit Scratch Cards

Pay & Display Electric Vehicle Charging Medium Stay	unladen weight in excess of 30 cwt including public service vehicle parked with the approval of an authorised officer of the Council. (b) Motorcycles (c) Invalid carriages or Motor vehicles as defined in (a) above displaying a valid Blue Badge (d) No commercial vehicles or trailers unless by previous agreement	usage and so not to cause an obstruction.		4 Hours £2.00 Maximum stay 4 Hours No charges for motorcycles not occupying parking bays designated for other classes of Vehicle. The scale of charges applies below and are only valid on Northgate East Car Park. Weekly £9.00 The following permits are available to purchase: 3 months - £72 6 months - £136 9 months - £197 12 months - £250	Parking bays reserved and used by disabled persons vehicles general charges (5) still apply.	Parking spaces marked for the use of disabled persons only. Vehicles must display a valid Disabled Persons Badge.
Northgate West Louth Pay & Display Short Stay	(a) Motor car as defined in section 136 of the Act of 1984, and camper vans/motor homes or vehicles having an unladen weight in excess of 30 cwt including public service vehicle parked with the approval of an authorised officer of the Council. (b) Motorcycles (c) Invalid carriages or Motor vehicles as defined in (a) above displaying a valid Blue Badge	In bays indicated by white/yellow lines and when not marked in a manner to facilitate optimum usage and so not to cause an obstruction.	All Days and all hours	Mon-Sun & Bank Holidays Inclusive 08:00 to 18:00 1 Hour £1.00 Maximum stay 1 Hour No charges for motorcycles not occupying parking bays designated for other classes of Vehicle.	Periods defined by the valid permit/scratch card or tickets terms and conditions. Parking bays reserved and used by disabled persons vehicles general charges (5) still apply.	Parking spaces marked for the use of disabled persons only. Vehicles must display a valid Disabled Persons Badge.

	(d) No commercial vehicles or trailers unless by previous agreement					
Town Hall Louth Pay & Display Short Stay	(a) Motor car as defined in section 136 of the Act of 1984, and camper vans/motor homes or vehicles having an unladen weight in excess of 30 cwt including public service vehicle parked with the approval of an authorised officer of the Council. (b) Motorcycles (c) Invalid carriages or Motor vehicles as defined in (a) above displaying a valid Blue Badge (d) No commercial vehicles or trailers unless by previous agreement	In bays indicated by white/yellow lines and when not marked in a manner to facilitate optimum usage and so not to cause an obstruction.	All Days and all hours	Mon-Sun & Bank Holidays Inclusive 08:00 to 18:00 1 Hour £1.00 Maximum stay 1 Hour No charges for motorcycles not occupying parking bays designated for other classes of Vehicle.	Periods defined by the valid permit/scratch card or tickets terms and conditions. Parking bays reserved and used by disabled persons vehicles general charges (5) still apply.	Parking spaces marked for the use of disabled persons only. Vehicles must display a valid Disabled Persons Badge.
Canon Street Louth Pay & Display Short Stay	(a) Motor car as defined in section 136 of the Act of 1984, and camper vans/motor homes or vehicles having an unladen weight in excess of 30 cwt including public service vehicle parked with the approval	In bays indicated by white/yellow lines and when not marked in a manner to facilitate optimum usage and so not to cause an obstruction.	All Days and all hours	Mon-Sun & Bank Holidays Inclusive 08:00 to 18:00 1 Hour £1.00 Maximum stay 1 Hour No charges for motorcycles not occupying parking bays designated for other classes of Vehicle.	Periods defined by the valid permit/scratch card or tickets terms and conditions. Parking bays reserved and used by disabled persons vehicles general charges (5) still apply.	Parking spaces marked for the use of disabled persons only. Vehicles must display a valid Disabled Persons Badge.

	of an authorised officer of the Council. (b) Motorcycles (c) Invalid carriages or Motor vehicles as defined in (a) above displaying a valid Blue Badge (d) No commercial vehicles or trailers unless by previous agreement.					
Kidgate Louth Pay & Display Medium Stay	(a) Motor car as defined in section 136 of the Act of 1984, and camper vans/motor homes or vehicles having an unladen weight in excess of 30 cwt including public service vehicle parked with the approval of an authorised officer of the Council. (b) Motorcycles (c) Invalid carriages or Motor vehicles as defined in (a) above displaying a valid Blue Badge (d) No commercial vehicles or trailers unless by previous agreement.	In bays indicated by white/yellow lines and when not marked in a manner to facilitate optimum usage and so not to cause an obstruction.	All Days and all hours	Mon-Sun & Bank Holidays Inclusive 08:00 to 18:00 1 Hours £1.00 2 Hours £1.50 4 Hours £2.00 Maximum stay 4 Hours No charges for motorcycles not occupying parking bays designated for other classes of Vehicle. The following permits are available to purchase: 3 months - £72 6 months - £136 9 months - £197 12 months - £250	Periods defined by the valid permit/scratch card or tickets terms and conditions. Parking bays reserved and used by disabled persons (5) vehicles general charges (5) still apply.	Valid Council Permit Scratch Cards Parking spaces marked for the use of disabled persons only. Vehicles must display a valid Disabled Persons Badge.

Queen Street Louth Pay & Display Medium Stay	(a) Motor car as defined in section 136 of the Act of 1984, and camper vans/motor homes or vehicles having an unladen weight in excess of 30 cwt including public service vehicle parked with the approval of an authorised officer of the Council. (b) Motorcycles (c) Invalid carriages or Motor vehicles as defined in (a) above displaying a valid Blue Badge (d) No commercial vehicles or trailers unless by previous agreement.	In bays indicated by white/yellow lines and when not marked in a manner to facilitate optimum usage and so not to cause an obstruction.	All Days and all hours	Mon-Sun & Bank Holidays Inclusive 08:00 to 18:00 1 Hours £1.00 2 Hours £1.50 4 Hours £2.00 Maximum stay 4 Hours No charges for motorcycles not occupying parking bays designated for other classes of Vehicle. The following permits are available to purchase: 3 months - £72 6 months - £136 9 months - £197 12 months - £250	Periods defined by the valid permit/scratch card or tickets terms and conditions. Parking bays reserved and used by disabled persons vehicles general charges (5) still apply.	Valid Council Permit Scratch Cards Parking spaces marked for the use of disabled persons only. Vehicles must display a valid Disabled Persons Badge.
Newmarket Louth Pay & Display Long Stay	Max Height 2.2m (a) Motor car as defined in section 136 of the Act of 1984, and camper vans/motor homes or vehicles having an unladen weight in excess of 30 cwt including public service vehicle parked with the approval of an authorised officer of the Council. (b) Motorcycles	In bays indicated by white/yellow lines and when not marked in a manner to facilitate optimum usage and so not to cause an obstruction.	All Days and all hours	Mon-Sun & Bank Holidays Inclusive 08:00 to 18:00 1 Hours £1.00 2 Hours £1.50 All Day £2.00 No charges for motorcycles not occupying parking bays designated for other classes of Vehicle. The following permits are available to purchase: 3 months - £72	Periods defined by the valid permit/scratch card or tickets terms and conditions. Parking bays reserved and used by disabled persons vehicles general charges (5) still apply.	Valid Council Permit Scratch Cards Parking spaces marked for the use of disabled persons only. Vehicles must display a valid Disabled Persons Badge.

	(c) Invalid carriages or Motor vehicles as defined in (a) above displaying a valid Blue Badge			6 months - £136 9 months - £197 12 months - £250		
	(d) No commercial vehicles or trailers unless by previous agreement.					
Cattle Market Louth Pay & Display Long Stay	Max Height 2.2m (a) Motor car as defined in section 136 of the Act of 1984, and camper vans/motor homes or vehicles having an unladen weight in excess of 30 cwt including public service vehicle parked with the approval of an authorised officer of the Council. (b) Motorcycles (c) Invalid carriages or Motor vehicles as defined in (a) above displaying a valid Blue Badge (d) No commercial vehicles or trailers unless by previous agreement.	In bays indicated by white/yellow lines and when not marked in a manner to facilitate optimum usage and so not to cause an obstruction.	All Days and all hours	Mon-Sun & Bank Holidays Inclusive 08:00 to 18:00 Free Parking	Parking bays reserved and used by disabled persons vehicles general charges (5) still apply.	Parking spaces marked for the use of disabled persons only. Vehicles must display a valid Disabled Persons Badge.
Linden Walk Louth Pay & Display	Max Height 2.2m (a) Motor car as defined in section 136 of the Act of 1984, and camper	In bays indicated by white/yellow lines and when not marked in a manner	All Days and all hours	Mon-Sun & Bank Holidays Inclusive 08:00 to 18:00 Free Parking	Parking bays reserved and used by disabled persons vehicles general charges (5) still apply.	Parking spaces marked for the use of disabled persons only.

Long Stay	vans/motor homes or vehicles having an unladen weight in excess of 30 cwt including public service vehicle parked with the approval of an authorised officer of the Council. (b) Motorcycles (c) Invalid carriages or Motor vehicles as defined in (a) above displaying a valid Blue Badge (d) No commercial vehicles or trailers unless by previous agreement.	to facilitate optimum usage and so not to cause an obstruction.				Vehicles must display a valid Disabled Persons Badge.
Lorry Park, Bolingbroke Road, Louth (known as Tattershall Way)	Heavy goods vehicles (HGV) being any vehicle with a total weight over 3,500 kg including the cargo	In bays indicated by white/yellow lines and when not marked in a manner to facilitate optimum usage and so not to cause an obstruction.	All Days and all hours	Free Parking Maximum stay 72 hours with no return within 24 hours		
Aswell Hole Louth	(a) Motor car as defined in section 136 of the Act of 1984, and camper vans/motor homes or vehicles having an unladen weight in excess of 30 cwt including public service vehicle parked with the	In bays indicated by white/yellow lines and when not marked in a manner to facilitate optimum usage and so not to cause an obstruction.	All Days and all hours	Trader Permits only – requests to be made via ELDLC website	Periods defined by the valid Permit terms and conditions.	ELDLC issued trader permits only

	approval of an authorised officer of the Council.						
--	---	--	--	--	--	--	--

SCHEDULE 3

OFF STREET PARKING PLACES (CIVIL ENFORCEMENT) ORDER - SCHEDULE

EAST LINDSEY DISTRICT COUNCIL

MABLETHORPE CAR PARKS PAY AND DISPLAY

	Class of Vehicles	Position in which vehicle may wait	Days and hours of operation	Scale of parking charges and days/hours of operation (Inc vat)	Period of waiting using an authorised permit/badge ticket	Type of permits/badges authorised to park
(1)	(2)	(3)	(4)	(5)	(6)	(7)
Seaview Pay & Display Mablethorpe Foreshore	Max Height 2.4m (a) Motor car as defined in section 136 of the Act of 1984 , and camper vans/motor homes or vehicles having an unladen weight in excess of 30 cwt including public service vehicle parked with the approval of an authorised officer of the Council. (b) Motorcycles (c) Invalid carriages or Motor vehicles as defined in (a) above displaying a valid Blue Badge	In bays indicated by white/yellow lines and when not marked in a manner to facilitate optimum usage and so not to cause an obstruction.	All Days and all hours.	March to October Mon-Sun & Bank Holidays Inclusive 08:00 to 18:00 1 Hour £1.00 3 Hours £2.00 All Day £5.00 November to February Mon-Sun & Bank Holidays Inclusive 08:00 to 18:00 1 Hour £1.00 All Day £2.00 No charges for motorcycles not occupying parking bays designated for other classes of Vehicle.	Periods defined by the valid permit/scratch card or tickets terms and conditions. Parking bays reserved and used by disabled persons vehicles general charges (5) still apply.	Valid Council Permit Scratch Cards Parking spaces marked for the use of disabled persons only. Vehicles must display a valid Disabled Persons Badge.

	(d) No commercial vehicles or trailers unless by previous agreement			The following permits are available to purchase: 3 months, 6 months, 9 months, and 12 months. Please see permit section for up-to-date prices.		
Quebec Road Pay & Display Mablethorpe Foreshore	(a) Motor car as defined in section 136 of the Act of 1984 , and camper vans/motor homes or vehicles having an unladen weight in excess of 30 cwt including public service vehicle parked with the approval of an authorised officer of the Council. (b) Motorcycles (c) Invalid carriages or Motor vehicles as defined in (a) above displaying a valid Blue Badge (d) No commercial vehicles or trailers unless by previous agreement	In bays indicated by white/yellow lines and when not marked in a manner to facilitate optimum usage and so not to cause an obstruction.	All Days and all hours.	March to October Mon-Sun & Bank Holidays Inclusive 08:00 to 18:00 Per Hour £0.80 November to February Mon-Sun & Bank Holidays Inclusive 08:00 to 18:00 1 Hour £1.00 All Day £2.00 No charges for motorcycles not occupying parking bays designated for other classes of Vehicle. The following permits are available to purchase: 3 months, 6 months, 9 months, and 12 months. Please see permit section for up-to-date prices	Periods defined by the valid permit/scratch card or tickets terms and conditions. Parking bays reserved and used by disabled persons vehicles general charges (5) still apply.	Valid Council Permit Scratch Cards Parking spaces marked for the use of disabled persons only. Vehicles must display a valid Disabled Persons Badge.
Queens Park Main	(a) Motor car as defined in section 136 of the Act of 1984 , and camper vans/motor homes or	In bays indicated by white/yellow lines and when not marked in a manner to facilitate	All Days and all hours.	March to October Mon-Sun & Bank Holidays Inclusive 08:00 to 18:00	Periods defined by the valid permit/scratch card or tickets terms and conditions.	Valid Council Permit Scratch Cards

Pay & Display Mablethorpe	vehicles having an unladen weight in excess of 30 cwt including public service vehicle parked with the approval of an authorised officer of the Council.	optimum usage and so not to cause an obstruction.		1 Hour £1.00 3 Hours £2.00 All Day £5.00 November to February Mon-Sun & Bank Holidays Inclusive 08:00 to 18:00 1 Hour £1.00 All Day £2.00 No charges for motorcycles not occupying parking bays designated for other classes of Vehicle. The following permits are available to purchase: 3 months, 6 months, 9 months, and 12 months. Please see permit section for up-to-date prices.	Parking bays reserved and used by disabled persons vehicles general charges (5) still apply.	Parking spaces marked for the use of disabled persons only. Vehicles must display a valid Disabled Persons Badge.
Electric Vehicle Charging Long Stay	(b) Motorcycles (c) Invalid carriages or Motor vehicles as defined in (a) above displaying a valid Blue Badge (d) No commercial vehicles or trailers unless by previous agreement					
Queens Park South Pay & Display Mablethorpe Long Stay	(a) Motor car as defined in section 136 of the Act of 1984 , and camper vans/motor homes or vehicles having an unladen weight in excess of 30 cwt including public service vehicle parked with the approval of an authorised officer of the Council.	In bays indicated by white/yellow lines and when not marked in a manner to facilitate optimum usage and so not to cause an obstruction.	All Days and all hours.	March to October Mon-Sun & Bank Holidays Inclusive 08:00 to 18:00 1 Hour £1.00 2 Hours £2.00 All Day £5.00 November to February Mon-Sun & Bank Holidays Inclusive	Periods defined by the valid permit/scratch card or tickets terms and conditions. Parking bays reserved and used by disabled persons vehicles general charges (5) still apply.	Valid Council Permit Scratch Cards Parking spaces marked for the use of disabled persons only. Vehicles must display a valid

	(b) Motorcycles (c) Invalid carriages or Motor vehicles as defined in (a) above displaying a valid Blue Badge (d) No commercial vehicles or trailers unless by previous agreement		08:00 to 18:00	1 Hour £1.00 All Day £2.00 No charges for motorcycles not occupying parking bays designated for other classes of Vehicle. The following permits are available to purchase: 3 months, 6 months, 9 months, and 12 months. Please see permit section for up-to-date prices.		Disabled Persons Badge..
Seacroft Pay & Display Mablethorpe Long Stay	Max Height 2.05m (a) Motor car as defined in section 136 of the Act of 1984, and camper vans/motor homes or vehicles having an unladen weight in excess of 30 cwt including public service vehicle parked with the approval of an authorised officer of the Council. (b) Motorcycles (c) Invalid carriages or Motor vehicles as defined in (a) above displaying a valid Blue Badge	In bays indicated by white/yellow lines and when not marked in a manner to facilitate optimum usage and so not to cause an obstruction.	All Days and all hours	Mon-Sun & Bank Holidays Inclusive 08:00 to 18:00 2 Hours £1.00 4 Hours £1.50 All Day £3.00 No charges for motorcycles not occupying parking bays designated for other classes of Vehicle. The following permits are available to purchase: 3 months, 6 months, 9 months, and 12 months. Please see permit section for up-to-date prices.	Periods defined by the valid permit/scratch card or tickets terms and conditions. Parking bays reserved and used by disabled persons vehicles general charges (5) still apply.	Valid Council Permit Scratch Cards Parking spaces marked for the use of disabled persons only. Vehicles must display a valid Disabled Persons Badge.

	(d) No commercial vehicles or trailers unless by previous agreement					
Seacroft Pay & Display Mablethorpe Long Stay	(a) passenger vehicles adapted to carry more than 12 passengers exclusive of driver. Camper Vans/Motor homes using parking the facility are permitted, others by prior agreement only. (b) Motorcycles (c) Invalid carriages or Motor vehicles as defined in (a) above displaying a valid Blue Badge (d) No commercial vehicles or trailers unless by previous agreement	In bays indicated by white/yellow lines and when not marked in a manner to facilitate optimum usage and so not to cause an obstruction.	All Days and all hours	Mon-Sun & Bank Holidays Inclusive 08:00 to 18:00 2 Hours £1.00 4 Hours £1.50 All Day £3.00 Coaches/Motorhomes All Day £6.00 No charges for motorcycles not occupying parking bays designated for other classes of Vehicle.	Periods defined by the valid permit/scratch card or tickets terms and conditions. Parking bays reserved and used by disabled persons vehicles general charges (5) still apply.	Parking spaces marked for the use of disabled persons only. Vehicles must display a valid Disabled Persons Badge.
Station Road Pay & Display Mablethorpe Foresore	Max Height 2.05m (a) Motor car as defined in section 136 of the Act of 1984, and camper vans/motor homes or vehicles having an unladen weight in excess of 30 cwt including	In bays indicated by white/yellow lines and when not marked in a manner to facilitate optimum usage and so not to cause an obstruction.	All Days and all hours	Mon-Sun & Bank Holidays Inclusive 08:00 to 18:00 0.5 Hour £0.50 1 Hours £1.00 2 Hours £1.50 3 Hours £2.00 4 Hours £3.00	Periods defined by the valid permit/scratch card or tickets terms and conditions. Parking bays reserved and used by disabled persons vehicles general charges (5) still apply.	Valid Council Permit Scratch Cards Parking spaces marked for the use of disabled

Electric Vehicle Charging Medium Stay	public service vehicle parked with the approval of an authorised officer of the Council. (b) Motorcycles (c) Invalid carriages or Motor vehicles as defined in (a) above displaying a valid Blue Badge (d) No commercial vehicles or trailers unless by previous agreement.			Maximum stay 4 Hours No charges for motorcycles not occupying parking bays designated for other classes of Vehicle.		persons only. Vehicles must display a valid Disabled Persons Badge.
---------------------------------------	--	--	--	--	--	---

SCHEDULE 4

OFF STREET PARKING PLACES (CIVIL ENFORCEMENT) ORDER - SCHEDULE

EAST LINDSEY DISTRICT COUNCIL

SPILSBY AMENITY CAR PARKS PAY AND DISPLAY

	Class of Vehicles	Position in which vehicle may wait	Days and hours of operation	Scale of parking charges and days/hours of operation (Inc vat)	Period of waiting using an authorised permit/badge ticket	Type of permits/badges authorised to park
(1)	(2)	(3)	(4)	(5)	(6)	(7)
Market Place Spilsby Pay & Display Amenity	(a) Motor car as defined in section 136 of the Act of 1984, and camper vans/motor homes or vehicles having an unladen weight in excess of 30 cwt including public service vehicle parked with the approval of an authorised officer of the Council. (b) Motorcycles (c) Invalid carriages or Motor vehicles as defined in (a) above displaying a valid Blue Badge	In bays indicated by white/yellow lines and when not marked in a manner to facilitate optimum usage and so not to cause an obstruction.	All Days and all hours.	Mon-Sun & Bank Holidays Inclusive 08:00 to 18:00 (excluding Market Days) 1 Hour free with a ticket All Day £2.00 No charges for motorcycles not occupying parking bays designated for other classes of Vehicle. The following permits are available to purchase: 3 months - £52 6 months - £94 9 months - £136 12 months - £166	Periods defined by the valid permit/scratch card or tickets terms and conditions. Parking bays reserved and used by disabled persons vehicles general charges (5) still apply.	Valid Council Permit Scratch Cards Parking spaces marked for the use of disabled persons only. Vehicles must display a valid Disabled Persons Badge.

	(d) No commercial vehicles or trailers unless by previous agreement					
Buttercross Spilsby Pay & Display Amenity	Max Height 2.05m (a) Motor car as defined in section 136 of the Act of 1984, and camper vans/motor homes or vehicles having an unladen weight in excess of 30 cwt including public service vehicle parked with the approval of an authorised officer of the Council. (b) Motorcycles (c) Invalid carriages or Motor vehicles as defined in (a) above displaying a valid Blue Badge (d) No commercial vehicles or trailers unless by previous agreement	In bays indicated by white/yellow lines and when not marked in a manner to facilitate optimum usage and so not to cause an obstruction.	All Days and all hours.	Mon-Sun & Bank Holidays Inclusive 08:00 to 18:00 (Excluding market days) 1 Hour free with a ticket All Day £2.00 No charges for motorcycles not occupying parking bays designated for other classes of Vehicle. The following permits are available to purchase: 3 months - £52 6 months - £94 9 months - £136 12 months - £166	Periods defined by the valid permit/scratch card or tickets terms and conditions. Parking bays reserved and used by disabled persons vehicles general charges (5) still apply.	Valid Council Permit Scratch Cards Parking spaces marked for the use of disabled persons only. Vehicles must display a valid Disabled Persons Badge.
Post Office Lane Spilsby Pay & Display Electric Vehicle Charging	(a) Motor car as defined in section 136 of the Act of 1984, and camper vans/motor homes or vehicles having an unladen weight in excess of 30 cwt including public service vehicle parked with the approval	In bays indicated by white/yellow lines and when not marked in a manner to facilitate optimum usage and so not to cause an obstruction.	All Days and all hours.	Mon-Sun & Bank Holidays Inclusive 08:00 to 18:00 1 Hour free with a ticket All Day £2.00 No charges for motorcycles not occupying parking bays designated for other classes of Vehicle.	Periods defined by the valid permit/scratch card or tickets terms and conditions. Parking bays reserved and used by disabled persons vehicles general charges (5) still apply.	Valid Council Permit Scratch Cards Parking spaces marked for the use of disabled persons only.

Long stay	of an authorised officer of the Council. (b) Motorcycles (c) Invalid carriages or Motor vehicles as defined in (a) above displaying a valid Blue Badge (d) No commercial vehicles or trailers unless by previous agreement			The following permits are available to purchase: 3 months - £52 6 months - £94 9 months - £136 12 months - £166		Vehicles must display a valid Disabled Persons Badge.
Boston Road	(a) Motor car as defined in section 136 of the Act of 1984, and camper vans/motor homes, coaches or vehicles having an unladen weight in excess of 30 cwt including public service vehicle parked with the approval of an authorised officer of the Council.	In bays indicated by white/yellow lines and when not marked in a manner to facilitate optimum usage and so not to cause an obstruction.	All Days and all hours.	Mon-Sun & Bank Holidays Inclusive 08:00 to 18:00 1 Hour free with a ticket All Day £2.00 No charges for motorcycles not occupying parking bays designated for other classes of Vehicle. The following permits are available to purchase: 3 months - £52 6 months - £94 9 months - £136 12 months - £166	Periods defined by the valid permit/scratch card or tickets terms and conditions. Parking bays reserved and used by disabled persons vehicles general charges (5) still apply.	Valid Council Permit Scratch Cards Parking spaces marked for the use of disabled persons only. Vehicles must display a valid Disabled Persons Badge.
Spilsby						
Pay & Display						
Long stay	(b) Motorcycles (c) Invalid carriages or Motor vehicles as defined in (a) above displaying a valid Blue Badge (d) Heavy goods vehicles (HGV) being any vehicles with a total weight over					

	3,500kg including the cargo						
--	-----------------------------	--	--	--	--	--	--

SCHEDULE 5

OFF STREET PARKING PLACES (CIVIL ENFORCEMENT) ORDER - SCHEDULE

EAST LINDSEY DISTRICT COUNCIL

HORNCASTLE AMENITY CAR PARKS PAY AND DISPLAY

	Class of Vehicles	Position in which vehicle may wait	Days and hours of operation	Scale of parking charges and days/hours of operation (Inc vat)	Period of waiting using an authorised permit/badge ticket	Type of permits/badges authorised to park
(1)	(2)	(3)	(4)	(5)	(6)	(7)
The Bain Pay & Display Horncastle Amenity Electric Vehicle Charging	(a) Motor car as defined in section 136 of the Act of 1984 , and camper vans/motor homes or vehicles having an unladen weight in excess of 30 cwt including public service vehicle parked with the approval of an authorised officer of the Council. (b) Motorcycles (c) Invalid carriages or Motor vehicles as defined in (a) above displaying a valid Blue Badge	In bays indicated by white/yellow lines and when not marked in a manner to facilitate optimum usage and so not to cause an obstruction.	All Days and all hours.	Mon-Sun & Bank Holidays Inclusive 08:00 to 18:00 2 Hours £1.00 4 Hours £1.50 All Day £3.00 The scale of charges applies below and are only valid on The Bain Car Park. Weekly Ticket £9.00 No charges for motorcycles not occupying parking bays designated for other classes of Vehicle. The following permits are available to purchase:	Periods defined by the valid permit/scratch card or tickets terms and conditions. Parking bays reserved and used by disabled persons vehicles general charges (5) still apply.	Valid Council Permit Scratch Cards Parking spaces marked for the use of disabled persons only. Vehicles must display a valid Disabled Persons Badge.

	(d) No commercial vehicles or trailers unless by previous agreement			3 months, 6 months, 9 months, and 12 months. Please see permit section for up-to-date prices.		
St. Lawrence Street Pay & Display Horncastle Amenity	(a) Motor car as defined in section 136 of the Act of 1984, and camper vans/motor homes or vehicles having an unladen weight in excess of 30 cwt including public service vehicle parked with the approval of an authorised officer of the Council. (b) Motorcycles (c) Invalid carriages or Motor vehicles as defined in (a) above displaying a valid Blue Badge (d) No commercial vehicles or trailers unless by previous agreement	In bays indicated by white/yellow lines and when not marked in a manner to facilitate optimum usage and so not to cause an obstruction.	All Days and all hours.	Mon-Sun & Bank Holidays Inclusive 08:00 to 18:00 1 Hour free with a ticket 4 Hours £1.00 All Day £3.00 The scale of charges applies below and are only valid on St. Lawrence Street Car Park. Weekly Ticket £9.00 No charges for motorcycles not occupying parking bays designated for other classes of Vehicle. The following permits are available to purchase: 3 months, 6 months, 9 months, and 12 months. Please see permit section for up-to-date prices.	Periods defined by the valid permit/scratch card or tickets terms and conditions. Parking bays reserved and used by disabled persons vehicles general charges (5) still apply.	Valid Council Permit Scratch Cards Parking spaces marked for the use of disabled persons only. Vehicles must display a valid Disabled Persons Badge.
Market Place Pay & Display Horncastle	Max Height 2.05m (a) Motor car as defined in section 136 of the Act of 1984, and camper vans/motor homes or	In bays indicated by white/yellow lines and when not marked in a manner to facilitate optimum usage and so	All Days and all hours.	Mon-Sun & Bank Holidays Inclusive 08:00 to 18:00 (Excluding Market Days) 0.5 Hour free with a ticket	Periods defined by the valid permit/scratch card or tickets terms and conditions.	Parking spaces marked for the use of disabled persons only.

Amenity	vehicles having an unladen weight in excess of 30 cwt including public service vehicle parked with the approval of an authorised officer of the Council. (b) Motorcycles (c) Invalid carriages or Motor vehicles as defined in (a) above displaying a valid Blue Badge (d) No commercial vehicles or trailers unless by previous agreement	not to cause an obstruction.		1 Hours £1.00 Maximum Stay 1 Hour No charges for motorcycles not occupying parking bays designated for other classes of Vehicle.	Parking bays reserved and used by disabled persons vehicles general charges (5) still apply.	Vehicles must display a valid Disabled Persons Badge.
---------	---	------------------------------	--	---	---	--

SCHEDULE 6

OFF STREET PARKING PLACES (CIVIL ENFORCEMENT) ORDER - SCHEDULE

EAST LINDSEY DISTRICT COUNCIL

SKEGNESS CAR PARKS PAY AND DISPLAY

	Class of Vehicles	Position in which vehicle may wait	Days and hours of operation	Scale of parking charges and days/hours of operation (Inc vat)	Period of waiting using an authorised permit/badge ticket	Type of permits/badge s authorised to park
(1)	(2)	(3)	(4)	(5)	(6)	(7)
North End Pay & Display Skegness Foreshore	Max Height 2.05m (a) Motor car as defined in section 136 of the Act of 1984 . (b) Motorcycles (c) Invalid carriages or Motor vehicles as defined in (a) above displaying a valid Blue Badge (d) No commercial vehicles or trailers unless by previous agreement	In bays indicated by white/yellow lines and when not marked in a manner to facilitate optimum usage and so not to cause an obstruction.	All Days and all hours.	March to October Mon-Sun & Bank Holidays Inclusive 08:00 to 18:00 1 Hour £1.50 3 Hours £3.00 All Day £7.00 November to February Mon-Sun & Bank Holidays Inclusive 08:00 to 18:00 1 Hour £1.00 All Day £2.00	Periods defined by the valid permit/scratch card or tickets terms and conditions. Parking bays reserved and used by disabled persons vehicles general charges (5) still apply.	Valid Council Permit Scratch Cards Parking spaces marked for the use of disabled persons only. Vehicles must display a valid Disabled Persons Badge.
				No charges for motorcycles not occupying parking bays		

				designated for other classes of Vehicle. The following permits are available to purchase: 3 months, 6 months, 9 months, and 12 months. Please see permit section for up-to-date prices.		
Princes Parade Pay & Display Skegness Foreshore	Max Height 2.05m (a) Motor car as defined in section 136 of the Act of 1984 . (b) Motorcycles (c) Invalid carriages or Motor vehicles as defined in (a) above displaying a valid Blue Badge (d) No commercial vehicles or trailers unless by previous agreement	In bays indicated by white/yellow lines and when not marked in a manner to facilitate optimum usage and so not to cause an obstruction.	All Days and all hours.	March to October Mon-Sun & Bank Holidays Inclusive 08:00 to 18:00 1 Hour £1.50 3 Hours £3.00 All Day £7.00 November to February Mon-Sun & Bank Holidays Inclusive 08:00 to 18:00 1 Hour £1.00 All Day £2.00 No charges for motorcycles not occupying parking bays designated for other classes of Vehicle. The following permits are available to purchase: 3 months, 6 months, 9 months, and 12 months. Please see permit section for up-to-date prices.	Periods defined by the valid permit/scratch card or tickets terms and conditions. Parking bays reserved and used by disabled persons vehicles general charges (5) still apply.	Valid Council Permit Scratch Cards Parking spaces marked for the use of disabled persons only. Vehicles must display a valid Disabled Persons Badge.

Pier-side	Max Height 2.05m	In bays indicated by white/yellow lines and when not marked in a manner to facilitate optimum usage and so not to cause an obstruction.	All Days and all hours.	March to October Mon-Sun & Bank Holidays Inclusive 08:00 to 18:00	Periods defined by the valid permit/scratch card or tickets terms and conditions.	Valid Council Permit
Pay & Display	(a) Motor car as defined in section 136 of the Act of 1984.					
Skegness	(b) Motorcycles			1 Hour £1.50 3 Hours £3.00 All Day £8.00	Parking bays reserved and used by disabled persons vehicles general charges (5) still apply.	Scratch Cards
Foreshore	(c) Invalid carriages or Motor vehicles as defined in (a) above displaying a valid Blue Badge			November to February Mon-Sun & Bank Holidays Inclusive 08:00 to 18:00		Parking spaces marked for the use of disabled persons only. Vehicles must display a valid Disabled Persons Badge.
	(d) No commercial vehicles or trailers unless by previous agreement			1 Hour £1.00 All Day £2.00		
				No charges for motorcycles not occupying parking bays designated for other classes of Vehicle.		
				The following permits are available to purchase: 3 months, 6 months, 9 months, and 12 months. Please see permit section for up-to-date prices.		
Festival	Max Height 2.05m	In bays indicated by white/yellow lines and when not marked in a manner to facilitate optimum usage and so not to cause an obstruction.	All Days and all hours.	March to October Mon-Sun & Bank Holidays Inclusive 08:00 to 18:00	Periods defined by the valid permit/scratch card or tickets terms and conditions.	Valid Council Permit
Pay & Display	(a) Motor car as defined in section 136 of the Act of 1984.					
Skegness	(b) Motorcycles			1 Hour £1.50 3 Hours £3.00 All Day £8.00	Parking bays reserved and used by disabled persons vehicles general charges (5) still apply.	Scratch Cards
Foreshore	(c) Invalid carriages or Motor vehicles as					Parking spaces marked for the use of disabled persons only.

	defined in (a) above displaying a valid Blue Badge		November to February Mon-Sun & Bank Holidays Inclusive 08:00 to 18:00 1 Hour £1.00 All Day £2.00 No charges for motorcycles not occupying parking bays designated for other classes of Vehicle. The following permits are available to purchase: 3 months, 6 months, 9 months, and 12 months. Please see permit section for up-to-date prices.		Periods defined by the valid permit/scratch card or tickets terms and conditions. Parking bays reserved and used by disabled persons vehicles general charges (5) still apply.	Vehicles must display a valid Disabled Persons Badge.
	(d) No commercial vehicles or trailers unless by previous agreement					
Scarborough Esplanade	(a) Motor car as defined in section 136 of the Act of 1984, and camper vans/motor homes or vehicles having an unladen weight in excess of 30 cwt including public service vehicle parked with the approval of an authorised officer of the Council.	In bays indicated by white/yellow lines and when not marked in a manner to facilitate optimum usage and so not to cause an obstruction.	All Days and all hours	March to October Mon-Sun & Bank Holidays Inclusive 08:00 to 18:00 Per Hour £1.00 November to February Mon-Sun & Bank Holidays Inclusive 08:00 to 18:00 1 Hour £1.00 All Day £2.00 No charges for motorcycles not occupying parking bays designated for other classes of Vehicle.		Valid Council Permit Scratch Cards Parking spaces marked for the use of disabled persons only. Vehicles must display a valid Disabled Persons Badge.
Pay & Display						
Skegness						
Forreshore	(c) Invalid carriages or Motor vehicles as defined in (a) above displaying a valid Blue Badge					

	(d) No commercial vehicles or trailers unless by previous agreement			The following permits are available to purchase: 3 months, 6 months, 9 months, and 12 months. Please see permit section for up-to-date prices.		
Swimming Pool	Max Height 2.05m (a) Motor car as defined in section 136 of the Act of 1984.	In bays indicated by white/yellow lines and when not marked in a manner to facilitate optimum usage and so not to cause an obstruction.	All Days and all hours	March to October Mon-Sun & Bank Holidays Inclusive 08:00 to 18:00 Per Hour £1.00 November to February Mon-Sun & Bank Holidays Inclusive 08:00 to 18:00 1 Hour £1.00 All Day £2.00	Periods defined by the valid permit/scratch card or tickets terms and conditions. Parking bays reserved and used by disabled persons vehicles general charges (5) still apply.	Valid Council Permit Scratch Cards Parking spaces marked for the use of disabled persons only. Vehicles must display a valid Disabled Persons Badge.
Pay & Display						
Skegness	(b) Motorcycles					
Foreshore	(c) Invalid carriages or Motor vehicles as defined in (a) above displaying a valid Blue Badge					
Electric Vehicle Charging	(d) No commercial vehicles or trailers unless by previous agreement			No charges for motorcycles not occupying parking bays designated for other classes of Vehicle. The following permits are available to purchase: 3 months, 6 months, 9 months, and 12 months. Please see permit section for up-to-date prices.		

Richmond Drive Pay & Display Skegness Amenity	(a) Motor car as defined in section 136 of the Act of 1984 , and camper vans/motor homes or vehicles having an unladen weight in excess of 30 cwt including public service vehicle parked with the approval of an authorised officer of the Council. (b) Motorcycles (c) Invalid carriages or Motor vehicles as defined in (a) above displaying a valid Blue Badge (a) passenger vehicles adapted to carry more than 12 passengers exclusive of driver. (c) camper vans and motor homes	In bays indicated by white lines and not to cause an obstruction.	All Days and all hours	Mon-Sun & Bank Holidays Inclusive 08:00 to 18:00 2 Hours free with a ticket All day - £3.00 Coaches/ Motorhomes: All day £5.00 No charges for motorcycles not occupying parking bays designated for other classes of Vehicle.	Periods defined by the valid permit/scratch card or tickets terms and conditions.	Scratch Cards
Lawn Park Pay & Display Skegness Amenity	(a) Motor car as defined in section 136 of the Act of 1984 , and camper vans/motor homes or vehicles having an unladen weight in excess of 30 cwt including public service vehicle parked with the approval of an authorised officer of the Council.	In bays indicated by white/yellow lines and when not marked in a manner to facilitate optimum usage and so not to cause an obstruction.	All Days and all hours	Mon-Sun & Bank Holidays Inclusive 08:00 to 18:00 0.5 Hour £0.50 1 Hour £0.80 2 Hours £1.20 3 Hours £2.00 4 Hours £3.00 Maximum stay 4 Hours	Periods defined by the valid permit/scratch card or tickets terms and conditions. Parking bays reserved and used by disabled persons vehicles general charges (5) still apply.	Parking spaces marked for the use of disabled persons only. Vehicles must display a valid Disabled Persons Badge.

Electric Vehicle Charging	(b) Motorcycles (c) Invalid carriages or Motor vehicles as defined in (a) above displaying a valid Blue Badge (d) No commercial vehicles or trailers unless by previous agreement.			No charges for motorcycles not occupying parking bays designated for other classes of Vehicle.		
Arcadia	(a) Motor car as defined in section 136 of the Act of 1984, and camper vans/motor homes or vehicles having an unladen weight in excess of 30 cwt including public service vehicle parked with the approval of an authorised officer of the Council.	In bays indicated by white/yellow lines and when not marked in a manner to facilitate optimum usage and so not to cause an obstruction.	All Days and all hours	Mon-Sun & Bank Holidays Inclusive 08:00 to 18:00 0.5 Hour £0.50 1 Hour £1.00 2 Hours £1.50 3 Hours £2.00 4 Hours £3.00 Maximum stay 4 Hours No charges for motorcycles not occupying parking bays designated for other classes of Vehicle. The scale of charges applies below and are only valid on Arcadia Car Park. Weekly Ticket £9.00 The following permits are available to purchase: 3 months, 6 months, 9 months, and 12 months.	Periods defined by the valid permit/scratch card or tickets terms and conditions. Parking bays reserved and used by disabled persons vehicles general charges (5) still apply.	Valid Council Permit Scratch Cards Parking spaces marked for the use of disabled persons only. Vehicles must display a valid Disabled Persons Badge.
Pay & Display						
Skegness						
Amenity						

				Please see permit section for up-to-date prices.		
--	--	--	--	---	--	--

SCHEDULE 7


OFF STREET PARKING PLACES (CIVIL ENFORCEMENT) ORDER - SCHEDULE EAST LINDSEY DISTRICT COUNCIL SUTTON ON SEA CAR PARKS PAY AND DISPLAY

	Class of Vehicles	Position in which vehicle may wait	Days and hours of operation	Scale of parking charges and days/hours of operation (Inc vat)	Period of waiting using an authorised permit/badge ticket	Type of permits/badges authorised to park
(1)	(2)	(3)	(4)	(5)	(6)	(7)
Marine Avenue Pay & Display Sutton on Sea Electric Vehicle Charging Long Stay	(a) Motor car as defined in section 136 of the Act of 1984 . (b) Motorcycles (c) Invalid carriages or Motor vehicles as defined in (a) above displaying a valid Blue Badge (d) No commercial vehicles or trailers unless by previous agreement	In bays indicated by white/yellow lines and when not marked in a manner to facilitate optimum usage and so not to cause an obstruction.	All Days and all hours.	March to October Mon-Sun & Bank Holidays Inclusive 08:00 to 18:00 1 Hour free with a ticket 3 Hours £2.00 4 Hours £3.00 All Day £5.00 November to February Mon-Sun & Bank Holidays Inclusive 08:00 to 18:00 1 Hour free with a ticket All Day £2.00 No charges for motorcycles not occupying parking bays designated for other classes of Vehicle.	Periods defined by the valid permit/scratch card or tickets terms and conditions. Parking bays reserved and used by disabled persons vehicles general charges (5) still apply.	Valid Council Permit Scratch Cards Parking spaces marked for the use of disabled persons only. Vehicles must display a valid Disabled Persons Badge.

				Please see permit section for up-to-date prices.	Periods defined by the valid permit/scratch card or tickets terms and conditions.	Valid Council Permit
Broadway Pay & Display Sutton on Sea Long Stay	(a) Motor car as defined in section 136 of the Act of 1984, and camper vans/motor homes or vehicles having an unladen weight in excess of 30 cwt including public service vehicle parked with the approval of an authorised officer of the Council. (b) Motorcycles (c) Invalid carriages or Motor vehicles as defined in (a) above displaying a valid Blue Badge (d) No commercial vehicles or trailers unless by previous agreement	In bays indicated by white/yellow lines and when not marked in a manner to facilitate optimum usage and so not to cause an obstruction.	All Days and all hours.	March to October Mon-Sun & Bank Holidays Inclusive 08:00 to 18:00 1 Hour £1.00 3 Hours £2.00 All Day £5.00 Coaches/Motorhomes All Day £6.00 November to February Mon-Sun & Bank Holidays Inclusive 08:00 to 18:00 1 Hour £1.00 All Day £2.00 Coaches/Motorhomes All Day £6.00 No charges for motorcycles not occupying parking bays designated for other classes of Vehicle. The following permits are available to purchase: 3 months, 6 months, 9 months, and 12 months. Please see permit section for up-to-date prices.	Parking bays reserved and used by disabled persons vehicles general charges (5) still apply.	Scratch Cards Parking spaces marked for the use of disabled persons only. Vehicles must display a valid Disabled Persons Badge.


SCHEDULE 8
PLANS OF PARKING PLACES REMOVED FROM THE ORDER

Plan 10
Scarborough Avenue, Skegness

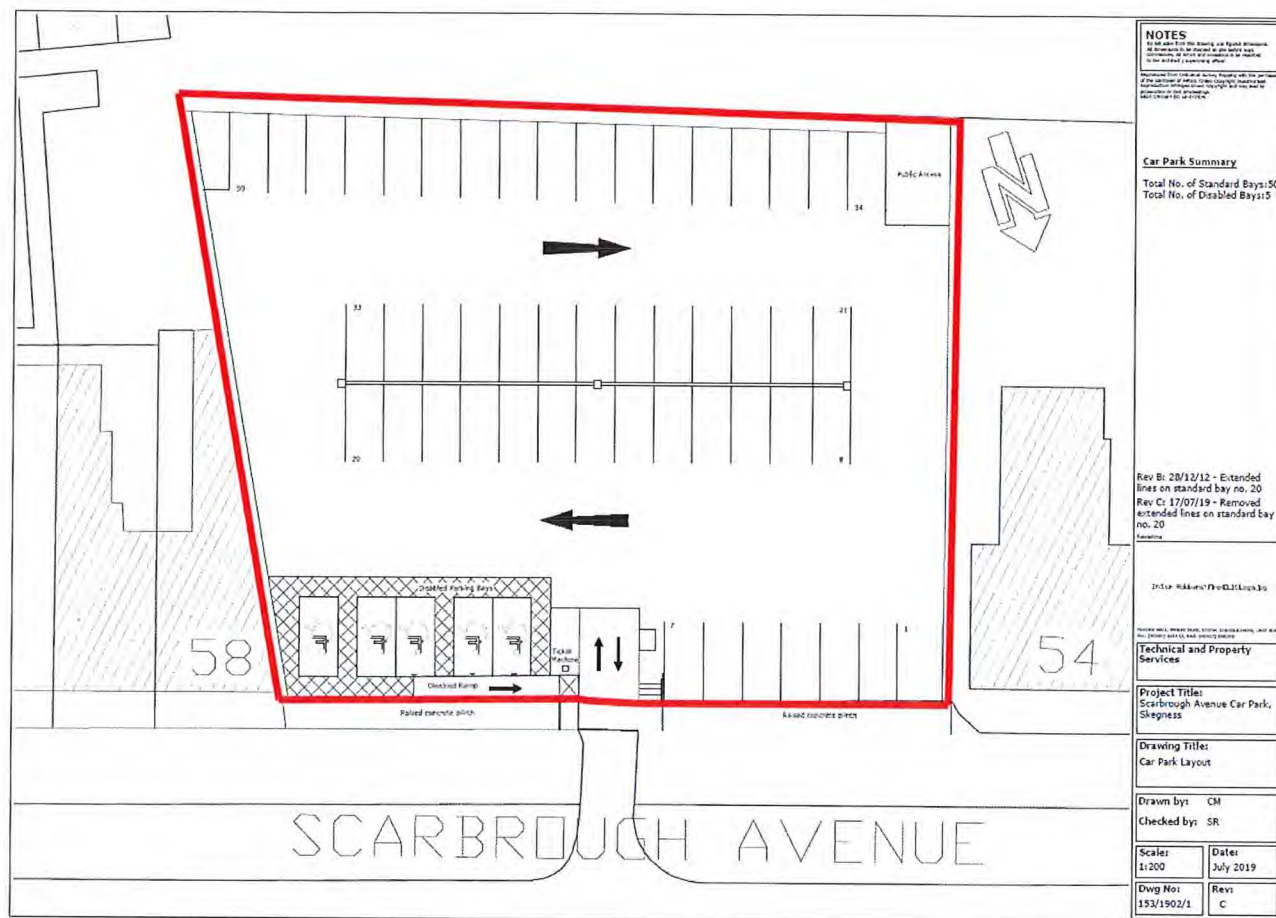

Plan 11

Burgh Le Marsh, Market Place

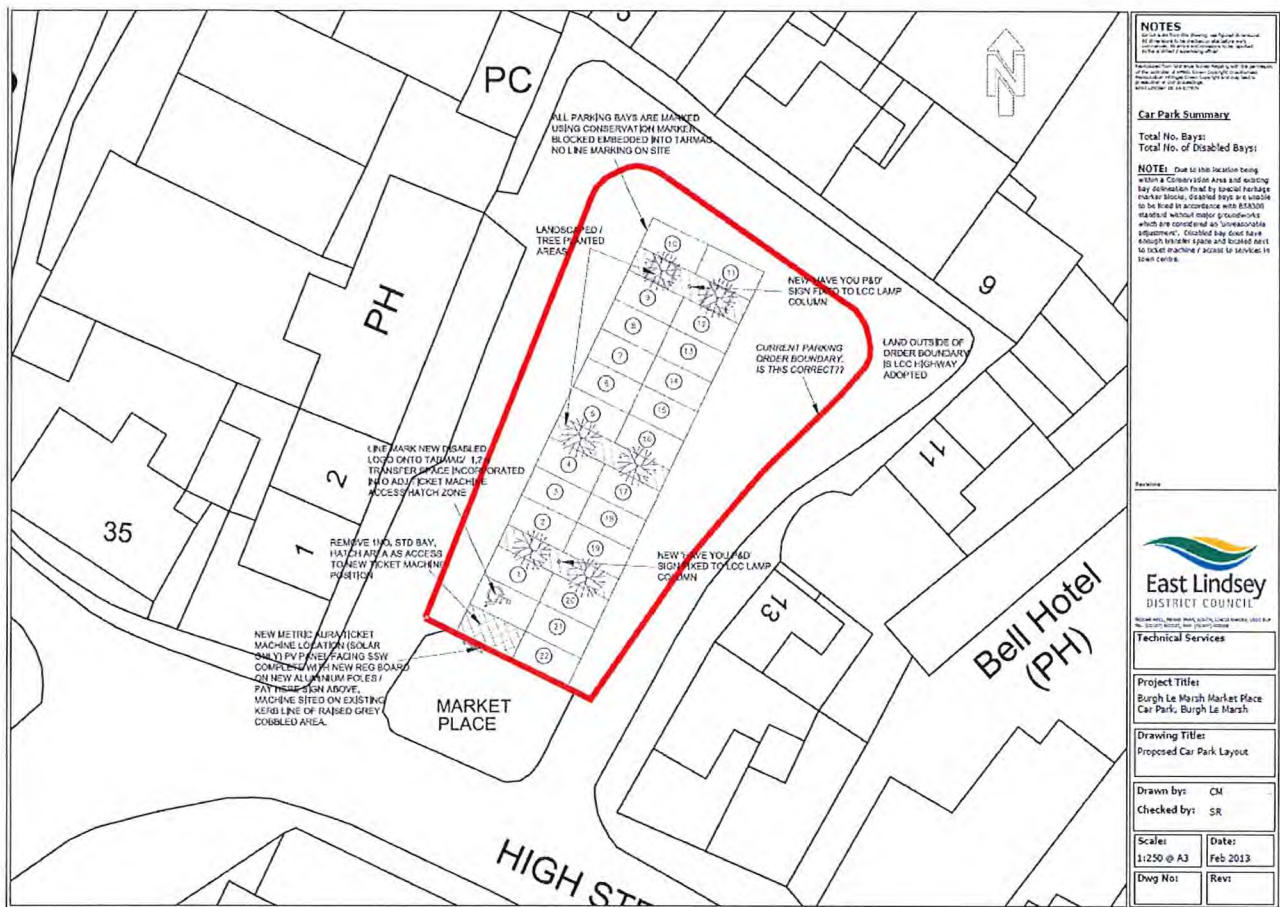

[illegible]

NOTES

in the study have the capacity to affect the results of the study. In the present study, the authors have taken measures to ensure that the results are not biased by the presence of confounding factors. The authors have also taken measures to ensure that the results are not biased by the presence of confounding factors.

Approximately 100,000 people are expected to attend the 2002 World Cup. The event is expected to be a major economic boost for the city.

Car Park Summary

Total No. Days: Approx. 70
Total No. of Disabled Days: 5

continued

Rev A (07-02-14); General
amendments

Technical Services

Product status

Project Title: _____
 Researcher Name: _____

Sandwich Car Park,
Sutton on Sea

Drawing Title
Proposed Gas Plant 1

Proposed City Park, L...

Drawn by: CH

Checked by: SG

1997, 1998, 1999,26

Scale: Dat

1:500 @ A3 Feb

10	11
12	13

Dwg No: Rev

[illegible]

NOTES

NOTES

Reprints from *Time* magazine, and Special Advertising
All advertisements are classified and listed under
categories. All items and services to be reported
to be included in a category.

Advertisements from *Time* magazine, and Special Advertising
All advertisements are classified and listed under
categories. All items and services to be reported
to be included in a category.

Advertisements from *Time* magazine, and Special Advertising
All advertisements are classified and listed under
categories. All items and services to be reported
to be included in a category.

Car Park Summary

Total No. Standard Bays:13
Total No. of Disabled Bays:1

Row A: 05/12/12 - Total no. of standard and disabled bays / Project title



East Lindsey
DISTRICT COUNCIL

Technical Services

Project Title:

Park Square Car Park,
Mablethorpe

Drawing Title:

Car Park Layout

Drawn by: CM

Checked by: SR

Scale:


1:200

Dwg No:
110/1875/1


Dwg No:
110/1875/1

Plan 14


High Street, Mablethorpe

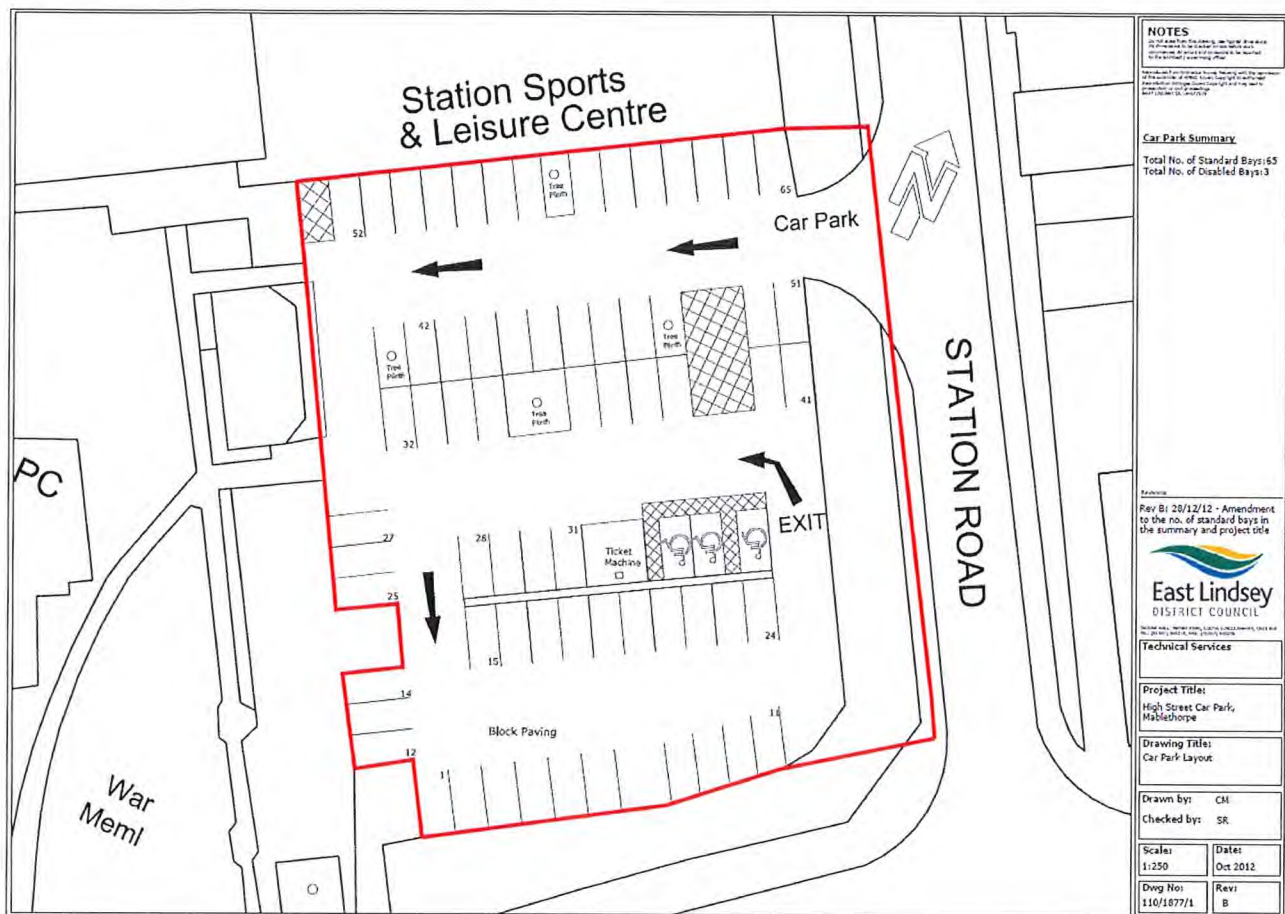

Plan 15
Market Place, Alford

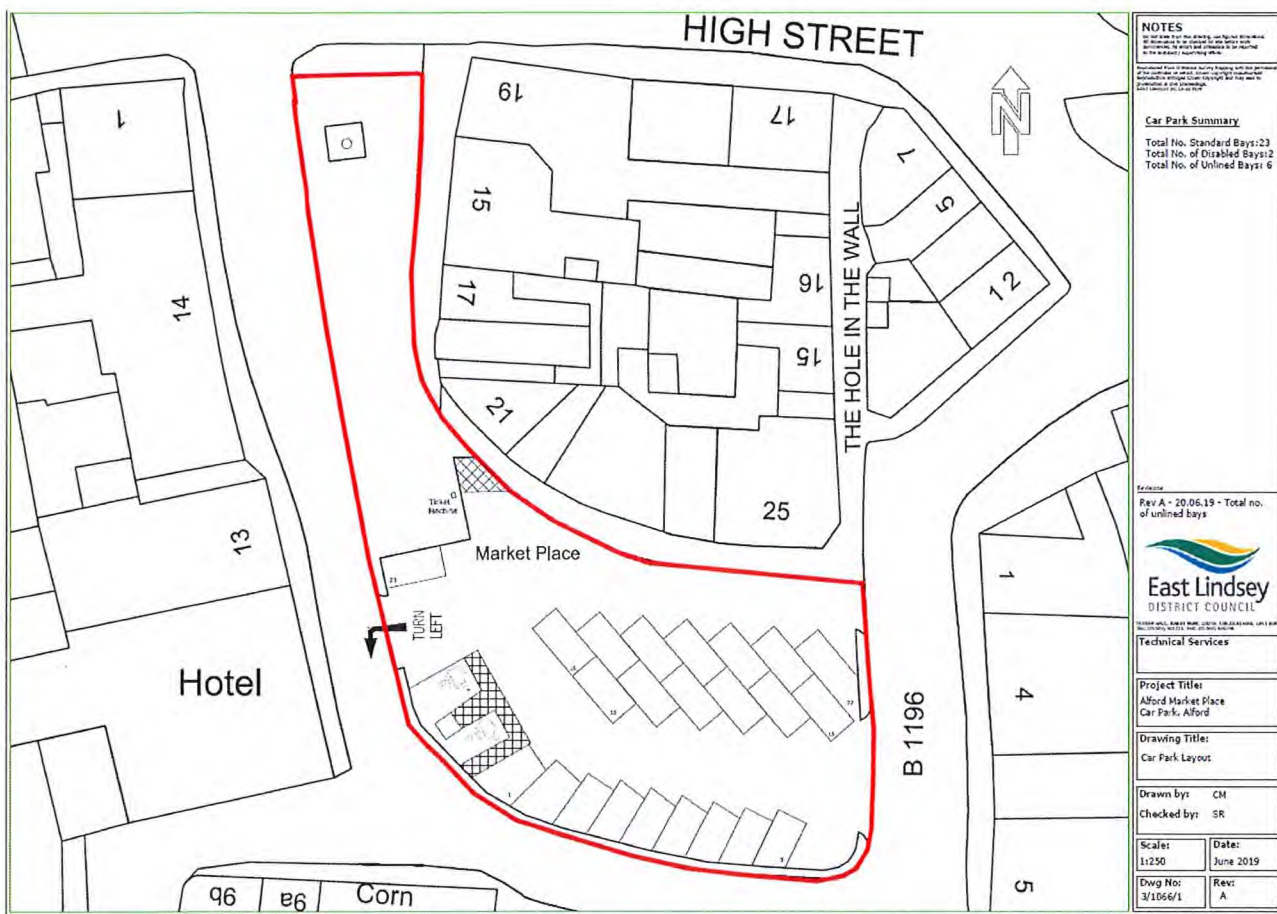

Plan 16 Millers Way, Alford

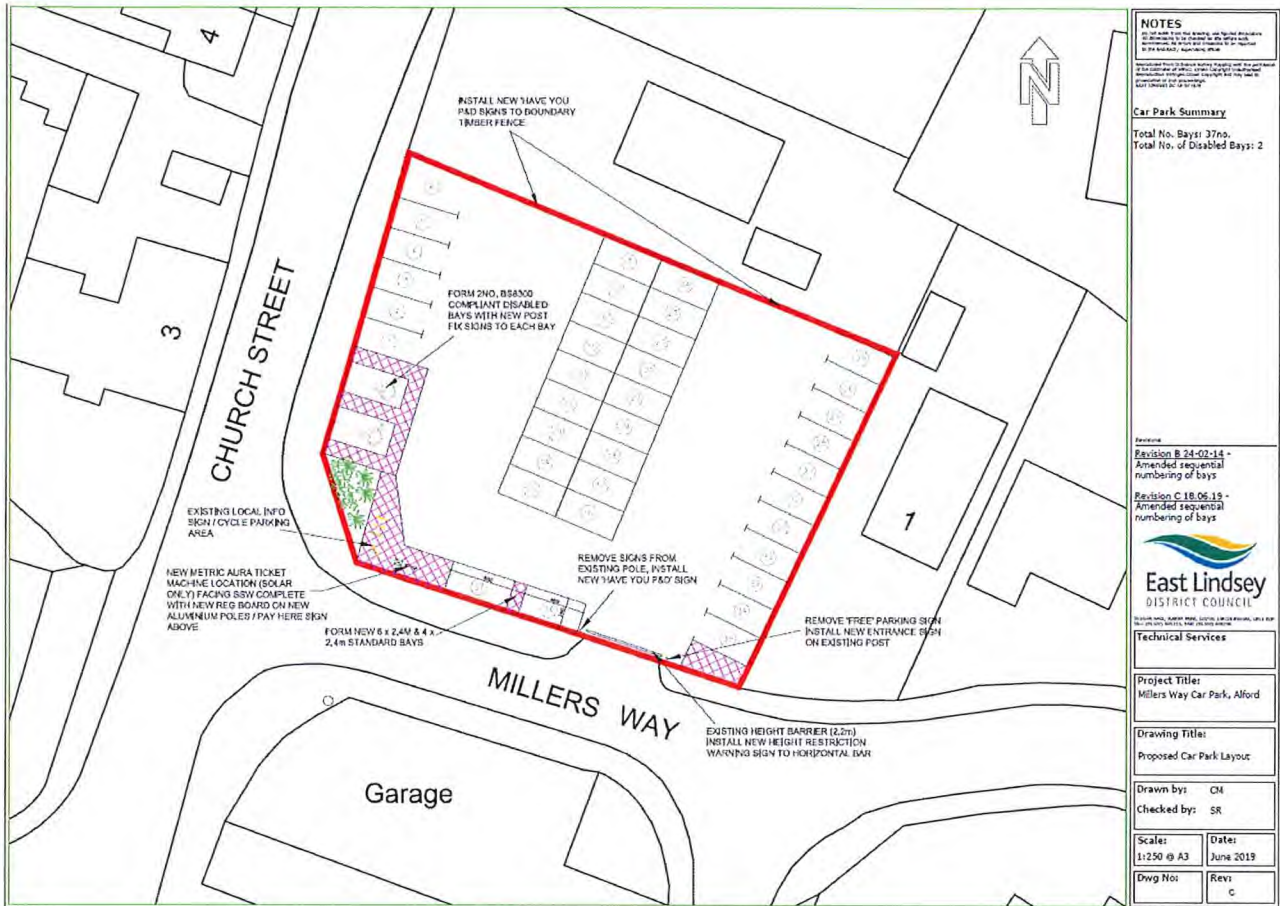

Plan 17 South Street, Alford



Plan 18 South Street Overspill, Alford



The COMMON SEAL
Of the EAST LINDSEY
DISTRICT COUNCIL
Was hereunto affixed the
2nd day of Sept 2024



13969


.....
(Authorised Officer)

ROBERT BARLOW